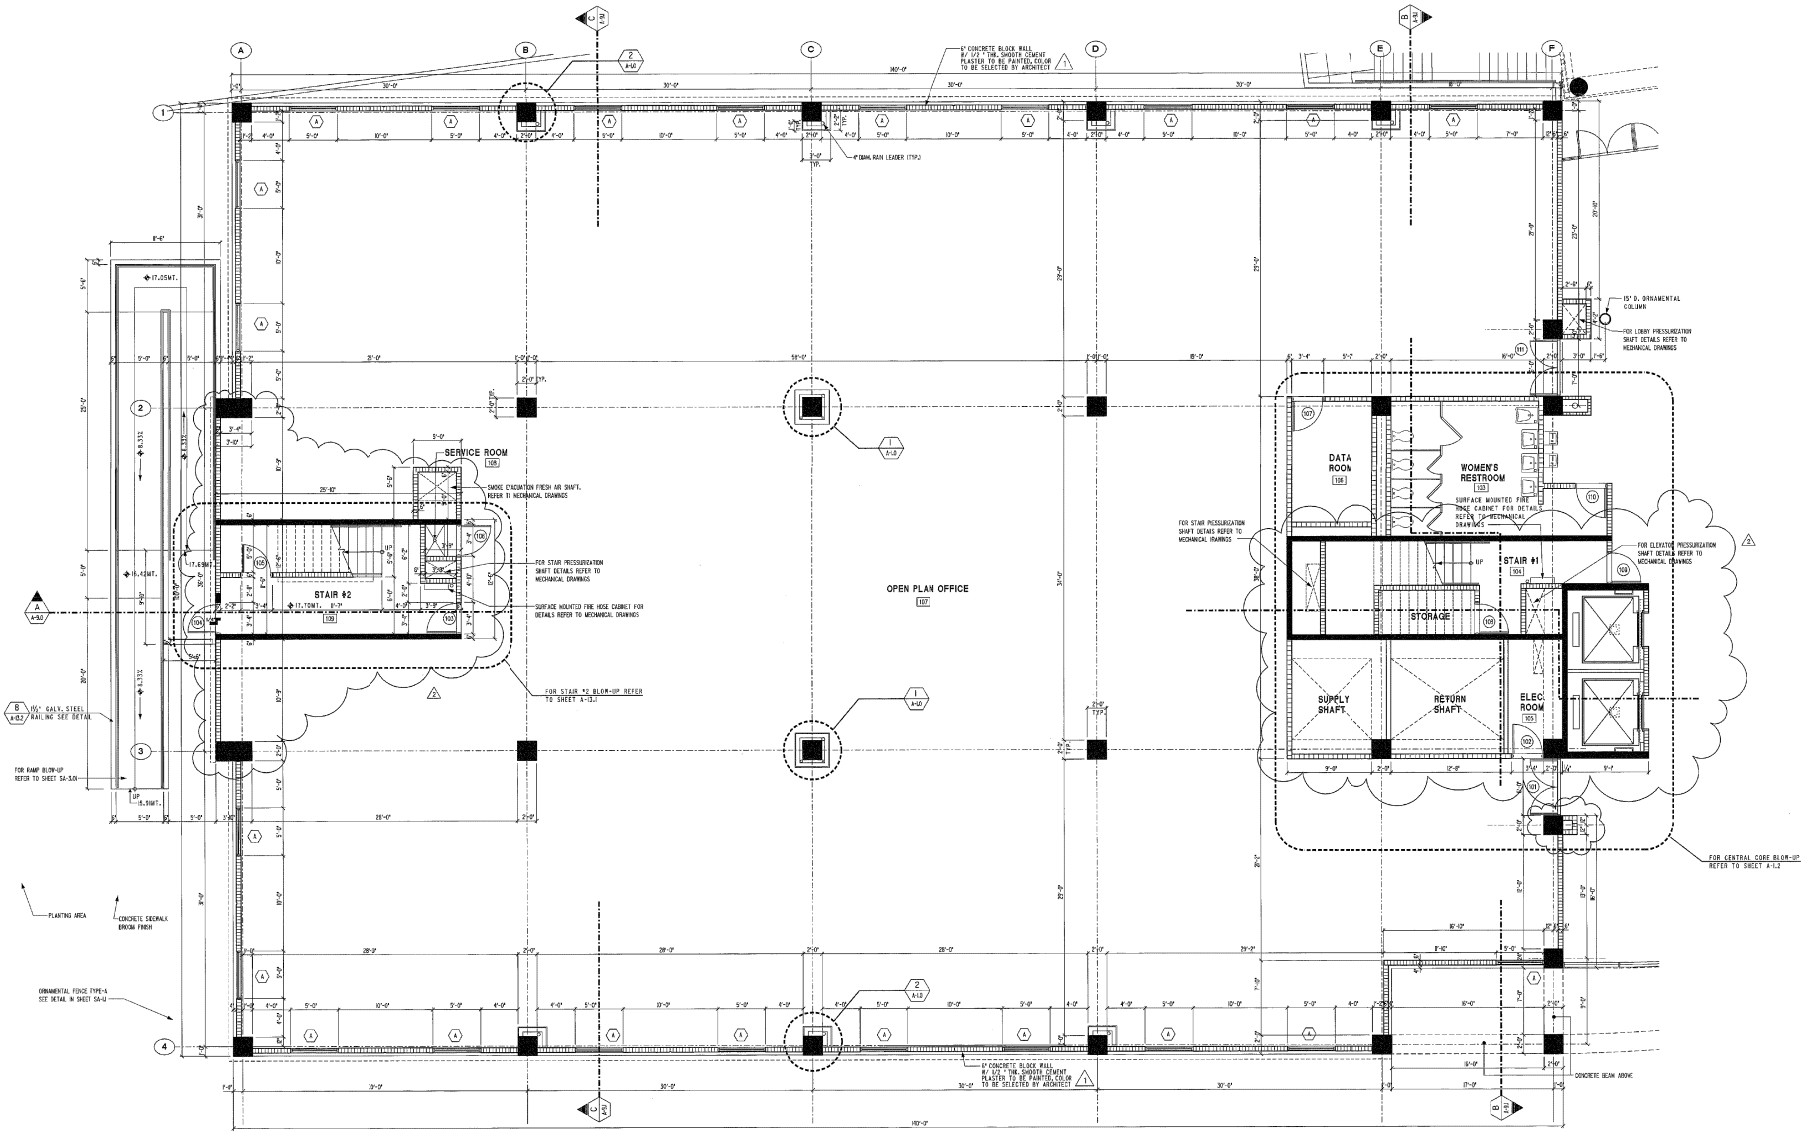

FIRST FLOOR PLAN - WING A

SCALE: 3/8" = 1'-0"

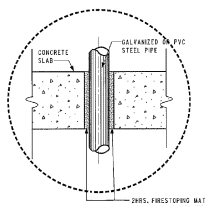

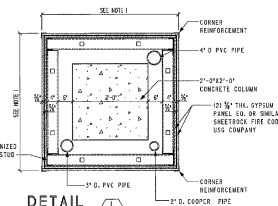

DETAIL 1/A-1.0
NOT TO SCALE

SPECIAL NOTES:
1- FOR DIMENSIONS & CONFIGURATION OF GYPSUM BOARD ENCLOSURE REFER TO INTERIOR DRAWINGS.

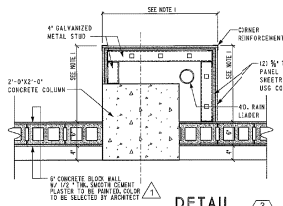

DETAIL 2/A-1.0
NOT TO SCALE

SPECIAL NOTES:
1- FOR DIMENSIONS & CONFIGURATION OF GYPSUM BOARD ENCLOSURE REFER TO INTERIOR DRAWINGS.

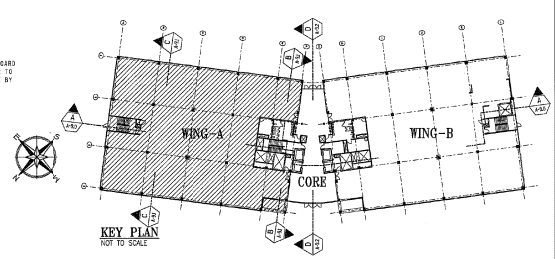

KEY PLAN
NOT TO SCALE

INTERPLAN
PUERTO RICO
ARCHITECTS PLANNERS
Tel. (809) 253-4539 Fax (809) 251-2405
P.O. BOX 190915 SAN JUAN
PUERTO RICO 00919-0915

CORPORACION DEL FONDO DEL SEGURO DEL ESTADO BUILDING

STATE ROAD #838
RIO PIEDRAS, PUERTO RICO

FIRST FLOOR PLAN-WING A

PLOT SCALE: 3/8" = 1'-0" (6/3)

Legend

- REINF. CONC. WALL OR COL.
- PRECAST CONC. WALL
- CONC. BLOCK WALL
- LUM WALL
- GYPSUM BOARD WALL
- NUMBER — DOORS DESIGNATION
- NUMBER — WINDOWS DESIGNATION
- NUMBER — ROOM NUMBERS
- SLOPE 1/2" IN 1'
- NUMBER — EQUIPMENT OR ACCESSORIES
- CHANGE IN FLOOR FINISH
- LETTER OR NUMBER (ENG. NUMBER) — SECTION IDENTIFICATION
- NUMBER (DFT. NUMBER) — DETAIL IDENTIFICATION
- NUMBER (DFT. NUMBER) — WALL SECTIONS IDENTIFICATION
- LETTER OR NUMBER — AXIS IDENTIFICATION

APPROVED NOTE FOR CONTRACTOR

CONTRACTOR SHALL VERIFY ALL DIMENSIONS AND SITE CONDITIONS BEFORE PROCEEDING WITH WORK. IF ANY DISCREPANCIES, ERRORS OR OMISSIONS SHOULD BE ENCOUNTERED ON PLANS, CONTRACTOR SHALL NOTIFY ARCHITECT BEFORE ANY PART OF THE WORK IS STARTED SO THAT PROPER CORRECTIONS ARE MADE. IF ARCHITECT IS NOT NOTIFIED PRIOR TO COMMENCING OF THE WORK, THE CONTRACTOR SHALL BEAR FULL RESPONSIBILITY FOR ANY DISCREPANCIES, ERRORS AND/OR OMISSIONS.

ALL DESIGNS AND DRAWINGS HEREIN AND PRINTS ISSUED BY THE ARCHITECT ARE THE PROPERTY OF THE ARCHITECT AND SHALL NOT BE RELEASED ON FOR OTHER LOCATION EXCEPT THE ONE FOR WHICH THEY WERE EXPRESSLY RESERVED.

IF THESE DRAWINGS OR ANY PART THEREOF IS REPRODUCED WITHOUT THE CONSENT OF THE ARCHITECT, THE PERSON SO DOING WILL BE INDEMNIFIED TO THE ARCHITECT FOR HIS FULL COMPENSATION.

CONTRACTOR SHALL NOT USE FOR CONSTRUCTION PURPOSES ANY DRAWINGS THAT WERE APPROVED TO YOU PRIOR TO THE START OF CONSTRUCTIONS. ALL PLANS BEING USED BY CONTRACTOR SHOULD BEAR A STAMP WITH THE LEGEND "FOR CONSTRUCTION ONLY" SIGNED BY ARCHITECT.

PERMITS & ENDORSEMENT

AGENCIES	NUMBER	DATE
J.P.		
A.R.P.E.		
A.E.E.		
A.A.A.		
O.T.O.P.		

NO.	REVISION	BY	DATE
	NEW DIM. FOR PIT ELEV. & THICKNESS FOR CONC. WALL	JM/JAFL	7/27/99
	GENERAL REVISION		
	6" CONCRETE BLOCK WALL	brg.J.M.	8/19/99

Construction Drawing Revisions

Consultants
Site : M. QUILLICHINI
Structure : D. DEL NERO
Plumbing : J.PUIG
Mech. A/C : J.PUIG
Electrical : L. VIDAL

Project No. : 97000
Drawn By : J.FELICIANO
Plot Date : 08/29/03
File Name : A-01.DGN

A-1.0

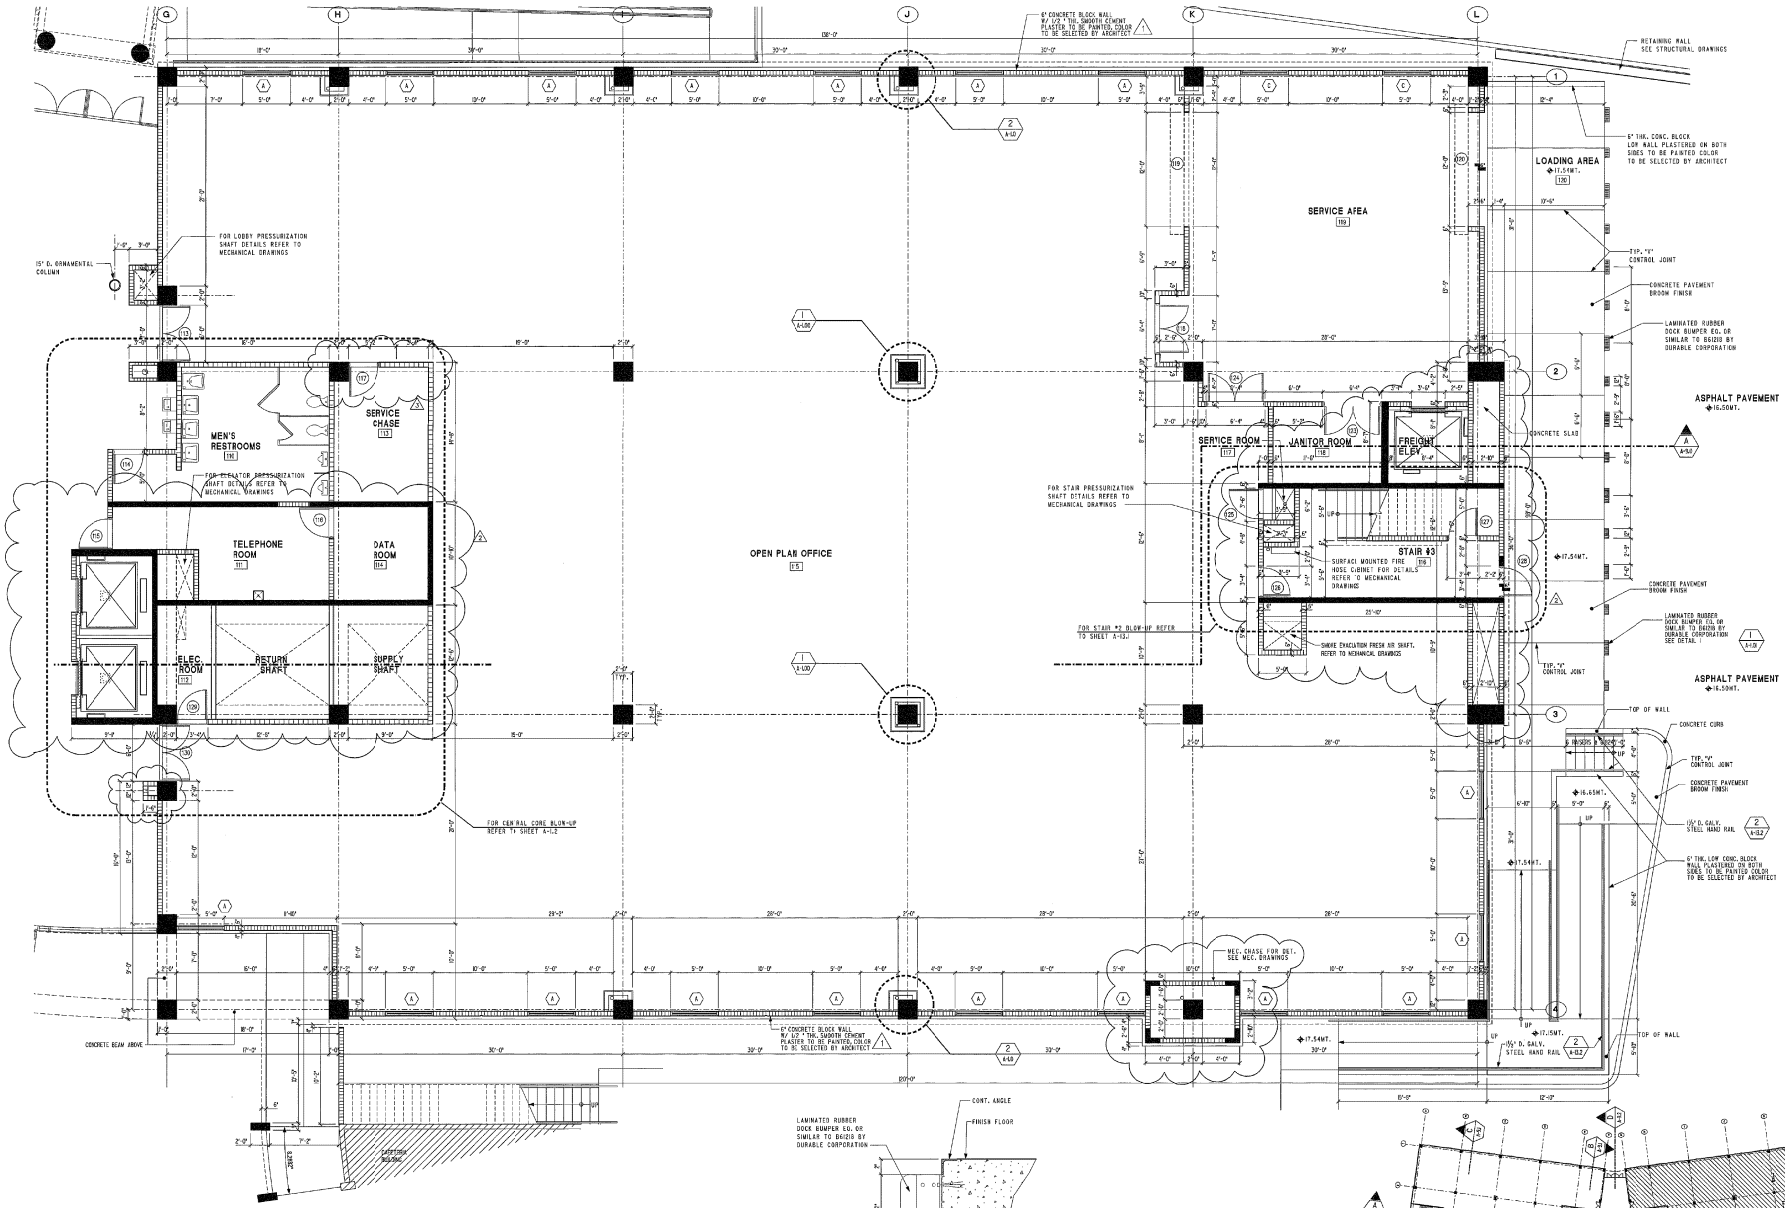

FIRST FLOOR PLAN - WING B

SCALE: 3/16" = 1'-0"

LAMINATED DOCK BUMPER DETAIL

N.T.S.

KEY PLAN

NOT TO SCALE

INTERPLAN
PUERTO RICO
ARCHITECTS PLANNERS
Tel (809) 753-1515 Fax (809) 751-3490
P.O. BOX 363615 SAN JUAN
PUERTO RICO 00936-3615

CORPORACION DEL FONDO DEL SEGURO DEL ESTADO BUILDING

STATE ROAD #838
RIO PIEDRAS, PUERTO RICO

FIRST FLOOR PLAN-WING B

PLOT SCALE: 3/16" = 1'-0" (16/3)

Legend

- REINF. CONC. WALL OR COL.
- PRECAST CONC. WALL
- CONC. BLOCK WALL
- LOR WALL
- CAPTIVA BOARD WALL
- NUMBER — DOORS DESIGNATION
- NUMBER — WINDOWS DESIGNATION
- NUMBER — ROOM NUMBER
- SLOPE 1/2" in 6"
- NUMBER — EQUIPMENT OR ACCESSORIES
- CHANGE IN FLOOR FINISH
- LETTER OR NUMBER / BASIC NUMBER — SECTION IDENTIFICATION
- NUMBER / DPG NUMBER — DETAIL IDENTIFICATION
- NUMBER / DPG NUMBER — WALL SECTIONS IDENTIFICATION
- LETTER OR NUMBER — FLOOR IDENTIFICATION

IMPORTANT NOTE FOR CONTRACTOR

CONTRACTOR SHALL VERIFY ALL DIMENSIONS AND SITE CONDITIONS BEFORE PROCEEDING WITH WORK. IF ANY DISCREPANCIES, ERRORS OR OMISSIONS SHOULD BE ENCOUNTERED ON PLANS, CONTRACTOR SHALL NOTIFY ARCHITECT BEFORE ANY PART OF THE WORK IS STARTED SO THAT PROPER CORRECTIONS AND MODS. IF ARCHITECT IS NOT NOTIFIED PRIOR TO COMMENCING OF THE WORK, THE CONTRACTOR SHALL BEAR FULL RESPONSIBILITY FOR ANY DISCREPANCIES, ERRORS AND/OR OMISSIONS.

ALL DESIGNS AND DRAWINGS HEREIN AND PRINTS ISSUED BY THE ARCHITECT ARE TO BE PROPERTY OF THE ARCHITECT AND SHALL NOT BE REUSED ON ANY OTHER LOCATION EXCEPT THE ONE FOR WHICH THEY WERE EXPRESSLY DESIGNED.

IF THESE DRAWINGS OR ANY PART THEREOF IS REPRODUCED WITHOUT THE CONSENT OF THE ARCHITECT, THE PERSON SO DOING WILL BE INDICTED TO THE ARCHITECT FOR HIS FULL COUNSELOR.

CONTRACTOR SHALL NOT USE FOR CONSTRUCTION PURPOSES ANY DRAWINGS THAT HAVE ADVANCED TO ANY PRINT TO THE START OF CONSTRUCTION. ALL PLANS BEING USED BY CONTRACTOR SHOULD BEAR A STAMP WITH THE LABEL: "FOR CONSTRUCTION ONLY" SIGNED BY ARCHITECT.

PERMITS & ENDORSEMENT

AGENCIES	NUMBER	DATE
J.P.		
A.R.P.E.		
A.C.E.		
A.A.A.		
D.T.O.P.		

1	MEC. CHASE REVISION	P.J.L.	8/20/99
2	GENERAL REVISION	J.J.M.	8/10/99
	NEW DIM. FOR PIT. ELEV. &		
3	THICKNESS FOR CONC. WALL	JM/AFL	7/27/99
	6" CONCRETE BLOCK WALL	arq.J.J.M.	5/19/99

NO.	REVISION	BY	DATE

Construction Drawing Revisions

Consultants
Site : M. QUILLICHINI
Structural : D. DEL NERO
Plumbing : J.PUIG
Mech. A/C : J.PUIG
Electrical : L. VIDAL

Project No. : 97003
Drawn By : P.J. LAUREANO
Plot Date : 08/29/00
File Name : A-1LCLOGN

A-1.1

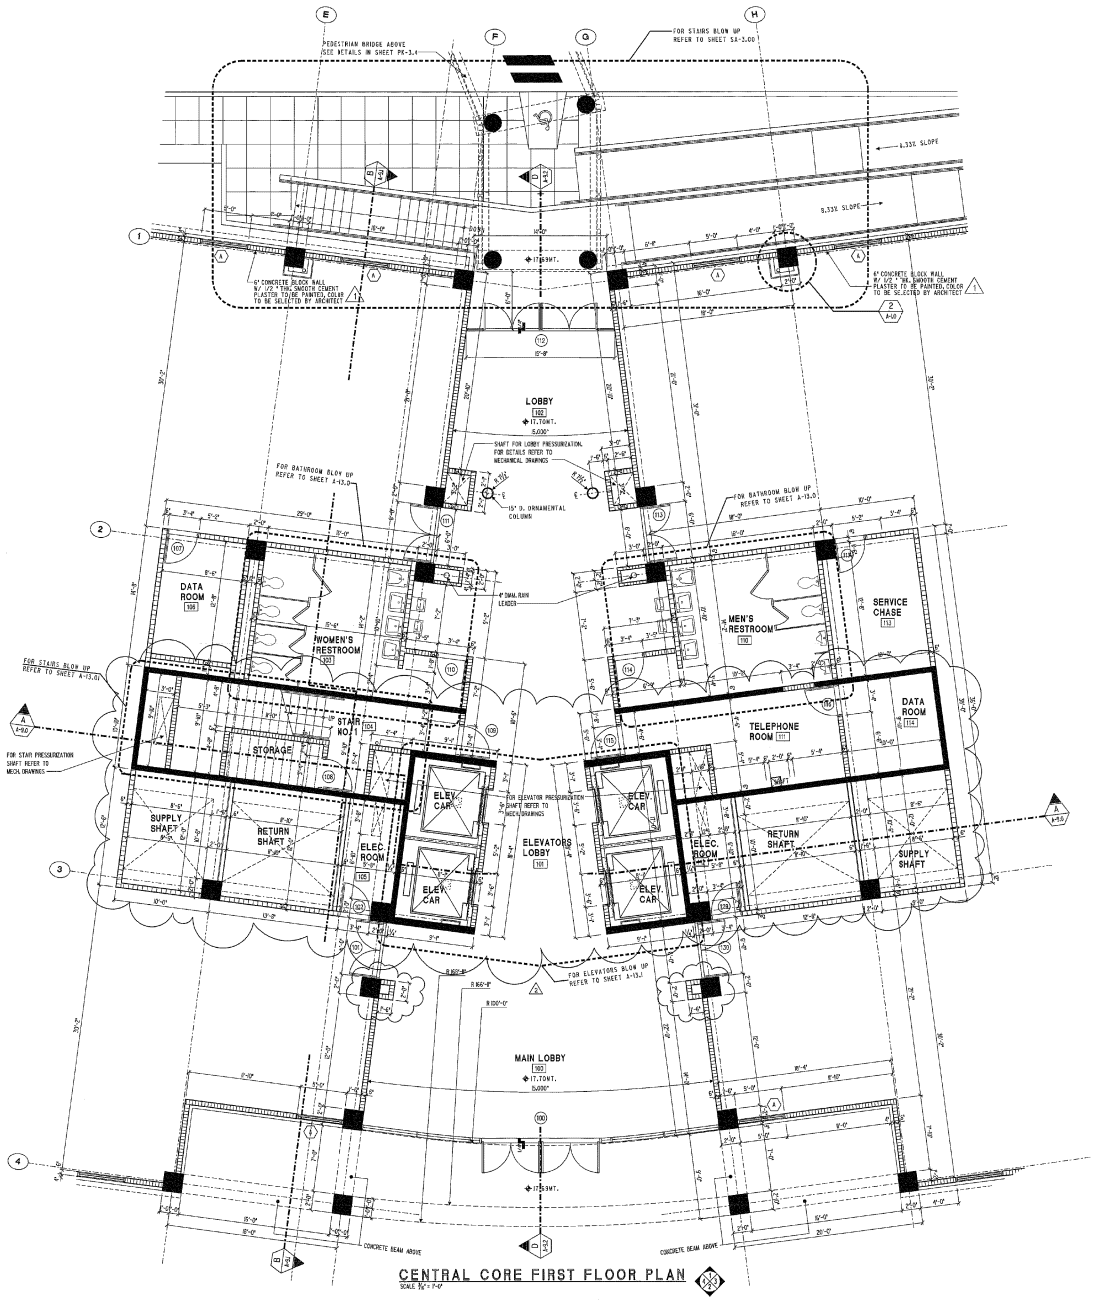

CENTRAL CORE FIRST FLOOR PLAN

SCALE: 3/16" = 1'-0"

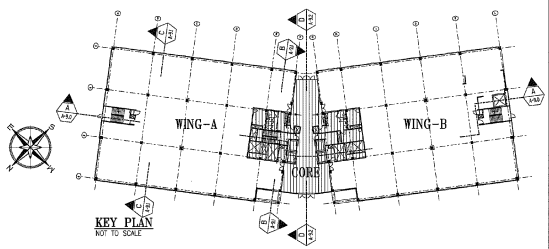

KEY PLAN
NOT TO SCALE

INTERPLAN
PUERTO RICO
ARCHITECTS PLANNERS
Tel. (809) 753-0520 Fax (809) 753-7483
P.O. BOX 193693 SAN JUAN
PUERTO RICO 00919-9693

CORPORACION DEL FONDO DEL SEGURO DEL ESTADO BUILDING

STATE ROAD #838
RIO PIEDRAS, PUERTO RICO

CENTRAL CORE
FIRST FLOOR PLAN
PLOT SCALE: 3/16" = 1'-0" 06/3)

Legend

- REINF. CONC. WALL OR COL.
- PRECAST CONC. WALL
- CONC. BLOCK WALL
- GYP. WALL
- CAPSULA BOARD WALL
- NUMBER — DOORS DESIGNATION
- NUMBER — WINDOWS DESIGNATION
- NUMBER — ROOM NUMBER
- SLOPE 1/2" IN 6"
- NUMBER — EQUIPMENT OR ACCESSORIES
- CHANGE IN FLOOR FINISH
- LETTER OR NUMBER / BIG NUMBER — SECTION IDENTIFICATION
- NUMBER / BIG NUMBER — CEILING IDENTIFICATION
- NUMBER / BIG NUMBER — WALL SECTIONS IDENTIFICATION
- LETTER OR NUMBER — AXIS IDENTIFICATION

IMPORTANT NOTE FOR CONTRACTOR

CONTRACTOR SHALL VERIFY ALL DIMENSIONS AND SITE CONDITIONS BEFORE PROCEEDING WITH WORK. IF ANY DISCREPANCIES, ERRORS OR OMISSIONS SHOULD BE ENCOUNTERED ON PLANS, CONTRACTOR SHALL NOTIFY ARCHITECT BEFORE ANY PART OF THE WORK IS STARTED SO THAT PROPER CORRECTIONS ARE MADE. IF ARCHITECT IS NOT NOTIFIED PRIOR TO COMMENCING OF THE WORK, THE CONTRACTOR SHALL BEAR FULL RESPONSIBILITY FOR ANY DISCREPANCIES, ERRORS AND/OR OMISSIONS.

ALL DESIGNS AND DRAWINGS NOTED AND PRINTS ISSUED BY THE ARCHITECT ARE THE PROPERTY OF THE ARCHITECT AND SHALL NOT BE REUSED ON ANY OTHER LOCATION EXCEPT THE ONE FOR WHICH THEY WERE EXPRESSLY DESIGNED.

IF THESE DRAWINGS OR ANY PART THEREOF IS REPRODUCED WITHOUT THE CONSENT OF THE ARCHITECT, THE PERSON SO DOING WILL BE RESTRICTED TO THE ARCHITECT FOR HIS FULL COMPENSATION.

CONTRACTOR SHALL NOT USE FOR CONSTRUCTION PURPOSES ANY DRAWINGS THAT WERE AUTHORIZED TO HIM PRIOR TO THE START OF CONSTRUCTION. ALL PLANS BEING USED BY CONTRACTOR SHOULD BEAR A STAMP WITH THE LABEL: "FOR CONSTRUCTION" ONLY SIGNED BY ARCHITECT.

PERMITS & ENDORSEMENT

AGENCIES	NUMBER	DATE
J.P.		
A.R.P.E.		
A.E.E.		
A.A.A.		
D.T.O.P.		

NO.	REVISION	BY	DATE
	NEW DIM. FOR PIT ELEV. &		
2	THICKNESS FOR CONC. WALL	JM/FL	7/27/99
	GENERAL REVISION		
1	6" CONCRETE BLOCK WALL	arq.J.I.M.	5/19/99

Construction Drawing Revisions

Consultants
Site : M. QUILLICHINI
Structural : R. DEL NERO
Plumbing : JLPUIG
Mech. A/C : JLPUIG
Electrical : L. VIDAL

Project No. : 97003
Drawn By : P.J.ALVEARO
Plot Date : 08/29/00
File Name : A-01.02.DGN

A-1.2

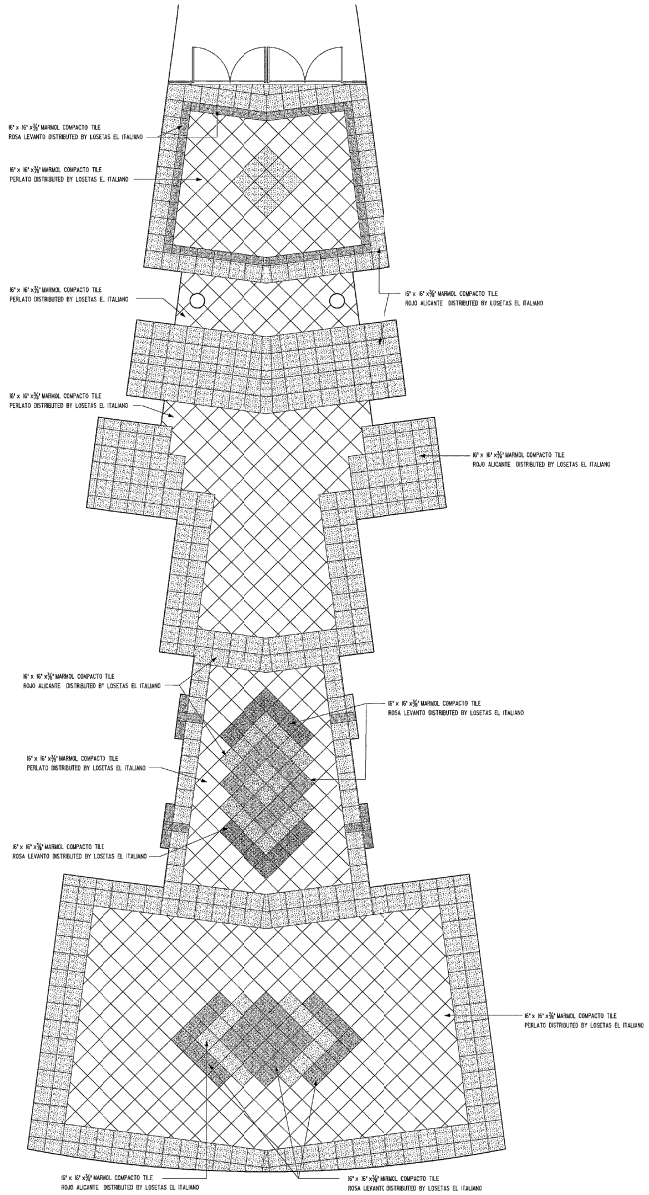

CENTRAL CORE FIRST FLOOR FLOOR PATTERN

SCALE: 1/4" = 1'-0"

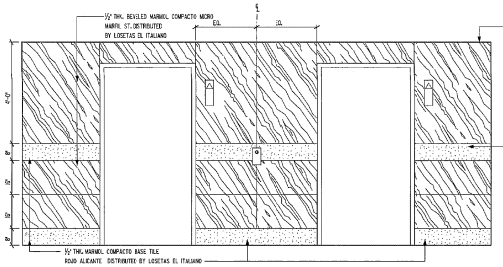

TYPICAL ELEVATORS LOBBY FRONT ELEVATION

NOT TO SCALE

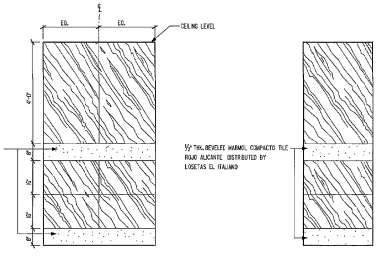

TYPICAL ELEVATORS LOBBY LATERAL ELEVATIONS

NOT TO SCALE

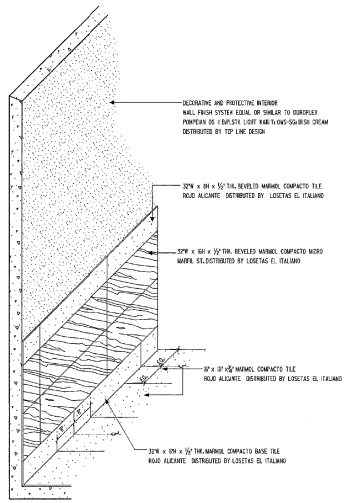

TYPICAL LOBBY WALL AXONOMETRIC

NOT TO SCALE

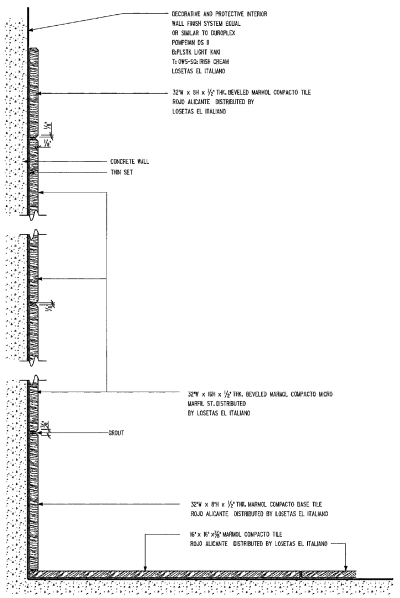

TYPICAL LOBBY WALL SECTION

NOT TO SCALE

LEGEND

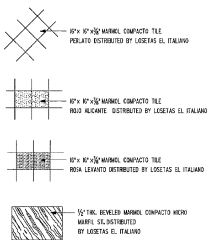

INTERPLAN PUERTO RICO
ARCHITECTS PLANNERS
Tel (809) 783-0520 Fax (809) 781-1445
P.O. BOX 360965 SAN JUAN
PUERTO RICO 00936-0965

CORPORACION DEL FONDO DEL SEGURO DEL ESTADO BUILDING

STATE ROAD #838
RIO PIEDRAS, PUERTO RICO

MAIN BUILDING CENTRAL CORE- FIRST FLOOR PATTERN & ELEVATIONS

PLOT SCALE: 1/4" = 1'-0"

Legend

	REINF. CONC. WALL OR COL.
	PRECAST CONC. WALL
	CONC. BLOCK WALL
	LUN WALL
	GYPSUM BOARD WALL
NUMBER	DOORS DESIGNATION
NUMBER	WINDOWS DESIGNATION
NUMBER	ROOM NUMBER
	SLOPE 1/2" IN 6"
NUMBER	EQUIPMENT OR ACCESSORIES
	CHANGE IN FLOOR FINISH
LETTER OR NUMBER / DWG NUMBER	SECTION IDENTIFICATION
NUMBER / DWG NUMBER	DETAIL IDENTIFICATION
NUMBER / DWG NUMBER	WALL SECTIONS IDENTIFICATION
LETTER OR NUMBER	AXES IDENTIFICATION

IMPORTANT NOTE FOR CONTRACTOR

CONTRACTOR SHALL VERIFY ALL DIMENSIONS AND SITE CONDITIONS BEFORE PROCEEDING WITH WORK. IF ANY DISCREPANCIES, ERRORS OR OMISSIONS SHOULD BE ENCOUNTERED ON PLANS, CONTRACTOR SHALL NOTIFY ARCHITECT BEFORE ANY PART OF THE WORK IS STARTED SO THAT PROPER CORRECTIONS ARE MADE. IF ARCHITECT IS NOT NOTIFIED PRIOR TO COMMENCING OF THE WORK, THE CONTRACTOR SHALL BEAR FULL RESPONSIBILITY FOR ANY DISCREPANCIES, ERRORS AND/OR OMISSIONS.

ALL DESIGNS AND DRAWINGS HEREIN AND PRINTS ISSUED BY THE ARCHITECT ARE THE PROPERTY OF THE ARCHITECT AND SHALL NOT BE REUSED ON ANY OTHER LOCATION EXCEPT THE ONE FOR WHICH THEY WERE ORIGINALLY INTENDED.

IF THESE DRAWINGS OR ANY PART THEREOF IS REPRODUCED WITHOUT THE CONSENT OF THE ARCHITECT, THE PERSON SO DOING WILL BE INVITED TO THE ARCHITECT FOR HIS FULL CONSIDERATION.

CONTRACTOR SHALL NOT USE FOR CONSTRUCTION PURPOSES ANY DRAWINGS THAT WERE ADVANCED TO HIM PRIOR TO THE START OF CONSTRUCTION. ALL PLANS BEING USED IN CONSTRUCTION SHOULD BEAR A STAMP WITH THE LABEL: "FOR CONSTRUCTION ONLY" SIGNED BY ARCHITECT.

PERMITS & ENDORSEMENT

AGENCIES	NUMBER	DATE
J.P.		
A.R.P.E.		
A.E.E.		
A.A.A.		
D.T.O.P.		

NO.	REVISION	BY	DATE

Construction Drawing Revisions

Consultants

Site : M. QUILLICHINI
Structural : D. DEL MORO
Plumbing : J.PUIG
Mech. A/C : J.PUIG
Electrical : L. VIDAL

INTERPLAN PUERTO RICO ARCHITECTS PLANNERS
SEP 06 2000
PRINTED

Project No. : 97003
Drawn By : JUAL
Plot Date : 9/06/98
File Name : A-SLAB.DGN

A-1.3

...\interp\dwg\a-01_p3.dgn Aug 25, 2000 13:05:25

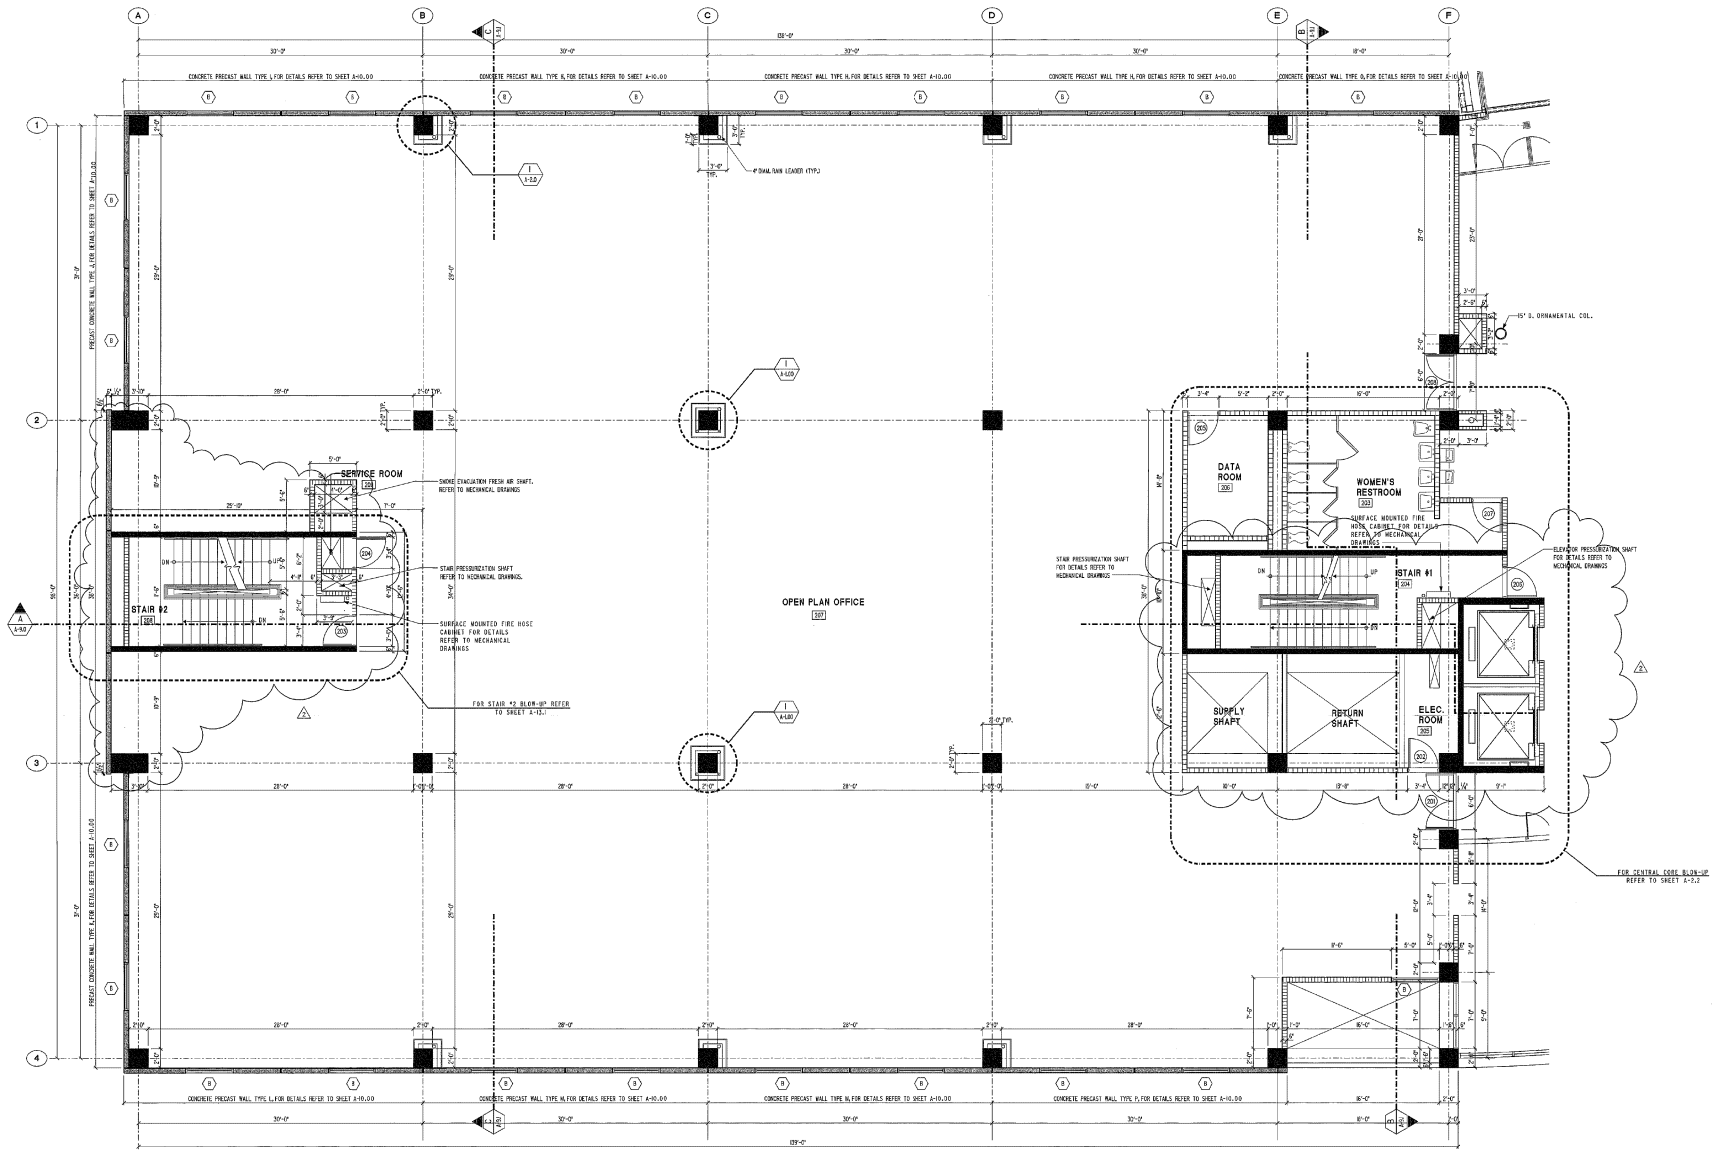

SECOND FLOOR PLAN - WING A

SCALE: 3/16" = 1'-0"

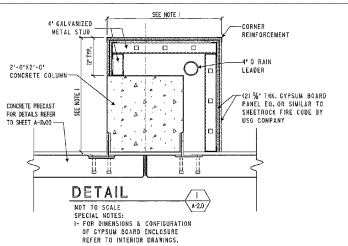

DETAIL

NOT TO SCALE

SPECIAL NOTES:
1- FOR DIMENSIONS & CONFIGUIRATION OF GYPSUM BOARD ENCLOSURE REFER TO INTERIOR DRAWINGS.

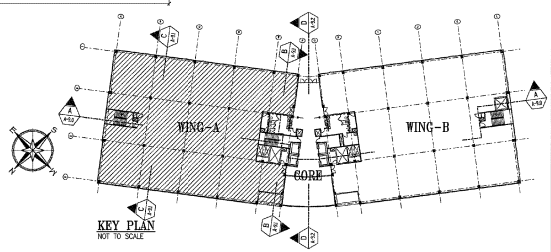

KEY PLAN
NOT TO SCALE

INTERPLAN
PUERTO RICO
ARCHITECTS PLANNERS
Tel (809) 722-8539 Fax (809) 751-3455
P.O. BOX 362043 SAN JUAN
PUERTO RICO 00936-3043

CORPORACION DEL FONDO DEL SEGURO DEL ESTADO BUILDING

STATE ROAD #838
RIO PIEDRAS, PUERTO RICO

SECOND FLOOR WING-A

PLOT SCALE: 3/16" = 1'-0" (6/3)

Legend

- REINF. CONC. WALL OR COL.
- PRECAST CONC. WALL
- CONC. BLOCK WALL
- GYPSUM BOARD WALL
- NUMBER — DOORS DESIGNATION
- NUMBER — WINDOWS DESIGNATION
- NUMBER — ROOM NUMBER
- SLOPE 1/7" IN 1'
- NUMBER — EQUIPMENT OR ACCESSORIES
- CHANGE IN FLOOR FINISH
- LETTER AB NUMBER / DWG NUMBER — SECTION IDENTIFICATION
- NUMBER / DWG NUMBER — DETAIL IDENTIFICATION
- NUMBER / DWG NUMBER — WALL SECTIONS IDENTIFICATION
- LETTER OF NUMBER — AREA IDENTIFICATION

IMPORTANT NOTE FOR CONTRACTOR

CONTRACTOR SHALL VERIFY ALL DIMENSIONS AND SITE CONDITIONS BEFORE PROCEEDING WITH WORK. IF ANY DISCREPANCIES, ERRORS OR OMISSIONS SHOULD BE ENCOUNTERED ON PLANS, CONTRACTOR SHALL NOTIFY ARCHITECT BEFORE ANY PART OF THE WORK IS STARTED SO THAT PROPER CORRECTIONS ARE MADE. IF ARCHITECT IS NOT NOTIFIED PRIOR TO COMMENCING OF THE WORK, THE CONTRACTOR SHALL BEAR FULL RESPONSIBILITY FOR ANY DISCREPANCIES, ERRORS AND/OR OMISSIONS.

ALL DESIGNS AND DRAWINGS HEREIN AND PRINTS ISSUED BY THE ARCHITECT ARE THE PROPERTY OF THE ARCHITECT AND SHALL NOT BE REUSED ON ANY OTHER LOCATION EXCEPT THE ONE FOR WHICH THEY WERE EXPRESSLY DESIGNED.

IF THESE DRAWINGS OR ANY PART THEREOF IS REPRODUCED WITHOUT THE CONSENT OF THE ARCHITECT, THE PERSON SO DOING WILL BE INDEBTED TO THE ARCHITECT FOR HIS FULL COMMISSION.

CONTRACTOR SHALL NOT USE FOR CONSTRUCTION PURPOSES ANY DRAWINGS THAT WERE ADVANCED TO HIM PRIOR TO THE START OF CONSTRUCTION. ALL PLANS BEING ISSUED BY CONTRACTOR SHOULD BEAR A STAMP WITH THE LABEL: "FOR CONSTRUCTION ONLY" SIGNED BY ARCHITECT.

PERMITS & ENDORSEMENT

AGENCIES	NUMBER	DATE
J.P.		
A.R.P.E.		
A.E.E.		
A.A.A.		
D.T.O.P.		

NO.	REVISION	BY	DATE
	NEW DIM. FOR PIT ELEV. &		
2	THICKNESS FOR CONC. WALL	JM/JFL	7/27/99

Construction Drawing Revisions

Consultants

Site : M. QUILICHINI
Structural : D. DEL NERO
Plumbing : J.PUIG
Mech. A/C : J.PUIG
Electrical : L. VIDAL

Project No. : 97003
Drawn By : A.FELICIANO
Plot Date : 08/29/00
File Name : A-02.00.DGN

A-2.0

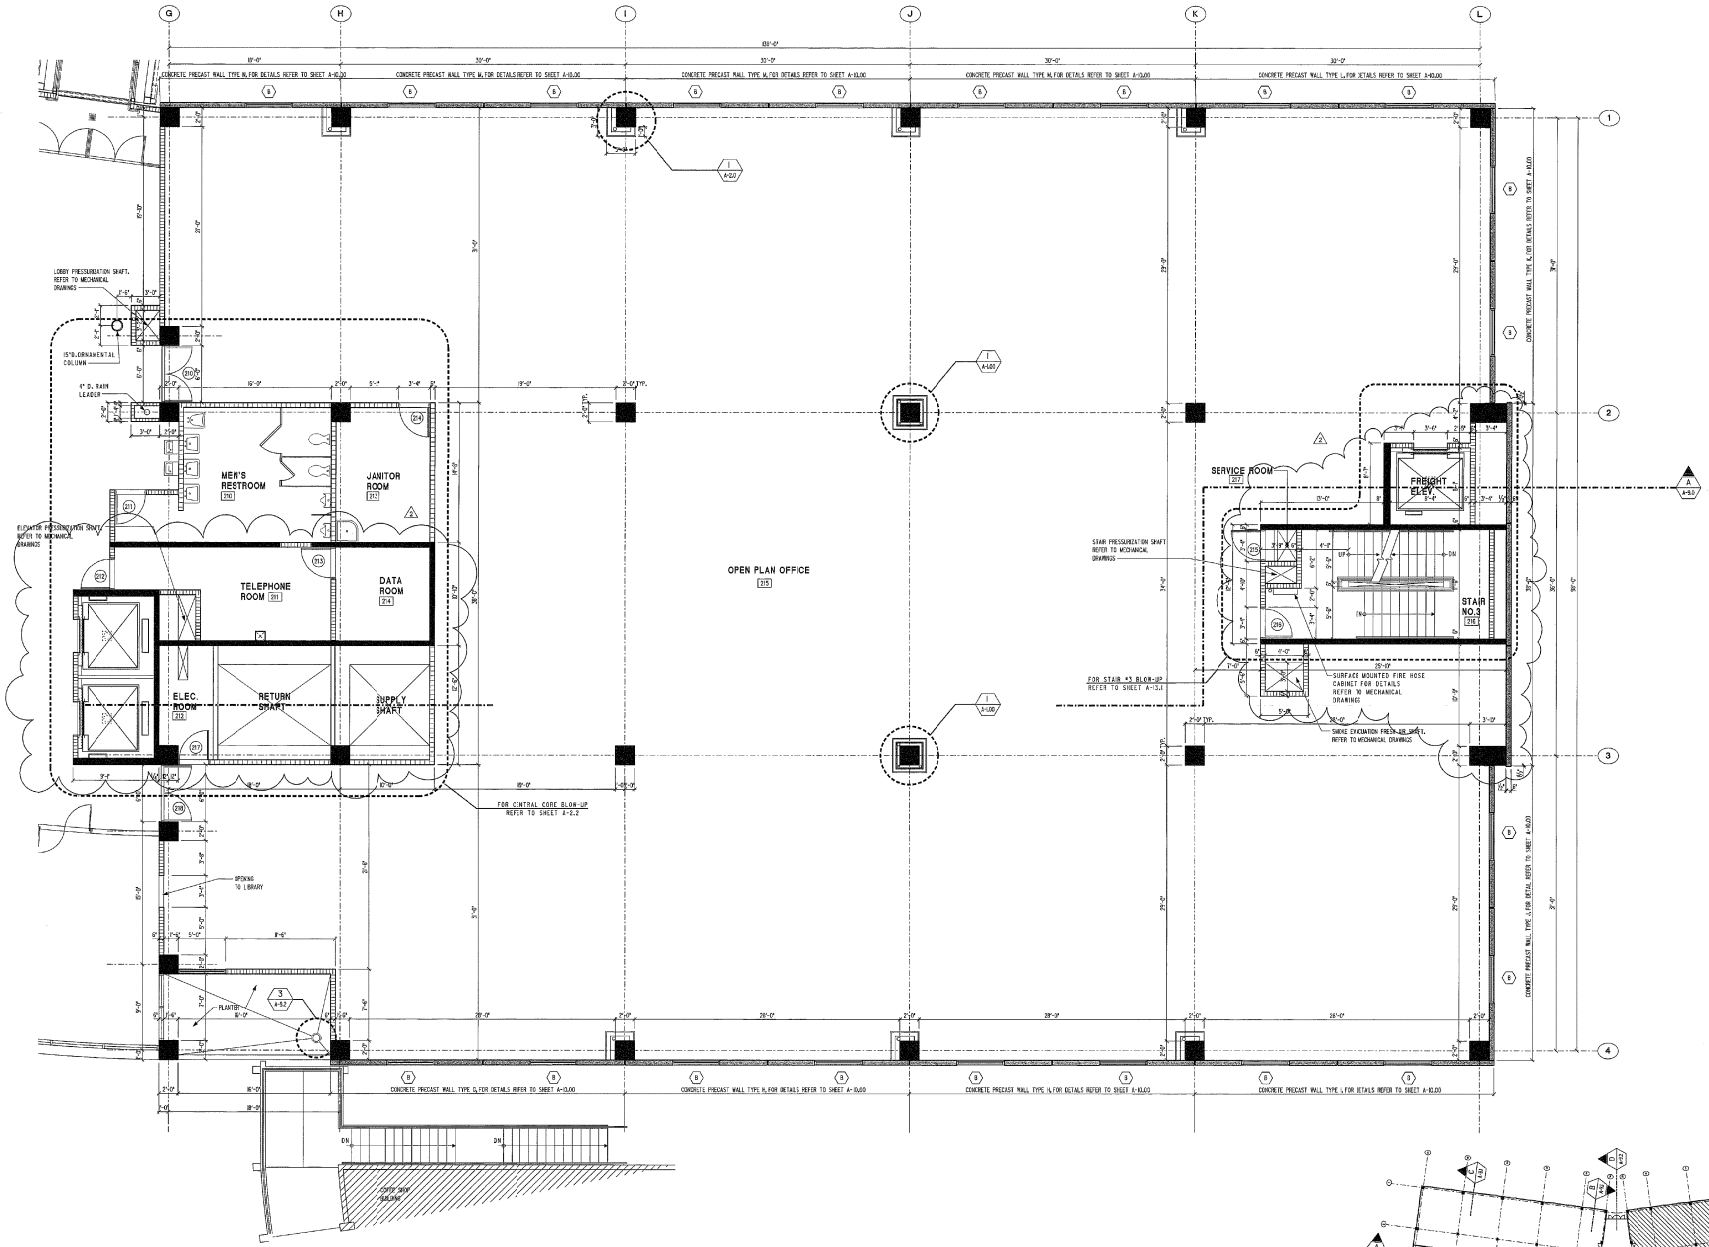

SECOND FLOOR PLAN - WING B

SCALE: 3/16" = 1'-0"

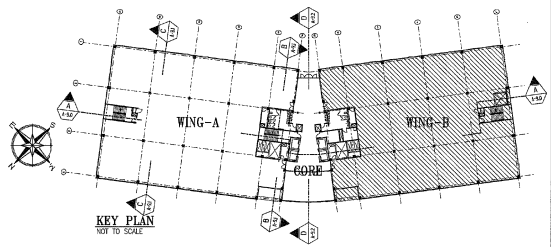

KEY PLAN
NOT TO SCALE

INTERPLAN PUERTO RICO
ARCHITECTS PLANNERS
Tel (809) 753-8559 Fax (809) 753-7455
P.O. BOX 13983 SAN JUAN
PUERTO RICO 00936-3983

CORPORACION DEL FONDO DEL SEGURO DEL ESTADO BUILDING

STATE ROAD #838
RIO PIEDRAS, PUERTO RICO

SECOND FLOOR PLAN WING-B

PLOT SCALE: 3/16" = 1'-0" (16/3)

Legend

- REINF. CONC. WALL OR COL.
- PRECAST CONC. WALL
- CONC. BLOCK WALL
- LUM WALL
- GYPSUM BOARD WALL
- NUMBER — DOORS DESIGNATION
- NUMBER — WINDOWS DESIGNATION
- NUMBER — ROOM NUMBER
- SLOPE 1/2" IN 0"
- NUMBER — ELEMENTS OR ACCESSORIES
- CHANGE IN FLOOR FINISH
- LETTER OR NUMBER (NO NUMBER) — SECTION CONFIRMATION
- NUMBER (AND NUMBER) — DETAIL IDENTIFICATION
- NUMBER (NO VALUE) — WALL SECTIONS IDENTIFICATION
- LETTER OR NUMBER — AXIS IDENTIFICATION

IMPORTANT NOTE FOR CONTRACTOR

CONTRACTOR SHALL VERIFY ALL DIMENSIONS AND SITE CONDITIONS BEFORE PROCEEDING WITH WORK. IF THE DIMENSIONS, GRADES OR CONDITIONS SHOWN IS ENCOUNTERED ON SITE, CONTRACTOR SHALL NOTIFY ARCHITECT BEFORE ANY PART OF THE WORK IS STARTED SO THAT PROPER CORRECTIONS ARE MADE. IF ARCHITECT IS NOT NOTIFIED PRIOR TO COMMENCING OF THE WORK, THE CONTRACTOR SHALL BEAR FULL RESPONSIBILITY FOR ANY DISCREPANCIES, ERRORS AND/OR OMISSIONS.

ALL DESIGNS AND DRAWINGS HEREIN AND PRINTS ISSUED BY THE ARCHITECT ARE THE PROPERTY OF THE ARCHITECT AND SHALL NOT BE REUSED ON ANY OTHER LOCATION EXCEPT THE ONE FOR WHICH THEY WERE EXPRESSLY INTENDED.

IF THESE DRAWINGS OR ANY PART THEREOF IS REPRODUCED WITHOUT THE CONSENT OF THE ARCHITECT, THE PERSON SO DOING WILL BE ASSUMED TO BE ARCHITECT FOR HIS FULL COMMISSION.

CONTRACTOR SHALL NOT USE FOR CONSTRUCTION PURPOSES ANY DRAWINGS THAT WERE AWARDED TO HIM PRIOR TO THE START OF CONSTRUCTION. ALL PLANS BEING USED BY CONTRACTOR SHOULD BEAR A STAMP WITH THE LEGEND "FOR CONSTRUCTION ONLY" SIGNED BY ARCHITECT.

PERMITS & ENDORSEMENT

AGENCIES	NUMBER	DATE
J.P.		
A.R.P.E.		
A.E.E.		
A.A.A.		
D.T.O.P.		

NO.	REVISION	BY	DATE
	NEW DIM. FOR PIT ELEV. &		
2	THICKNESS FOR CONC. WALL	JM/JFL	7/27/99

Construction Drawing Revisions

Consultants

Site : M. GUILLIKINI
Structural : D. DEL NORD
Plumbing : J.PUIG
Mech. A/C : J.PUIG
Electrical : L. VIDAL

Project No. : 97003
Drawn By : P.A. LAUREANO
Plot Date : 08/29/00
File Name : A-02.DGN

A-2.1

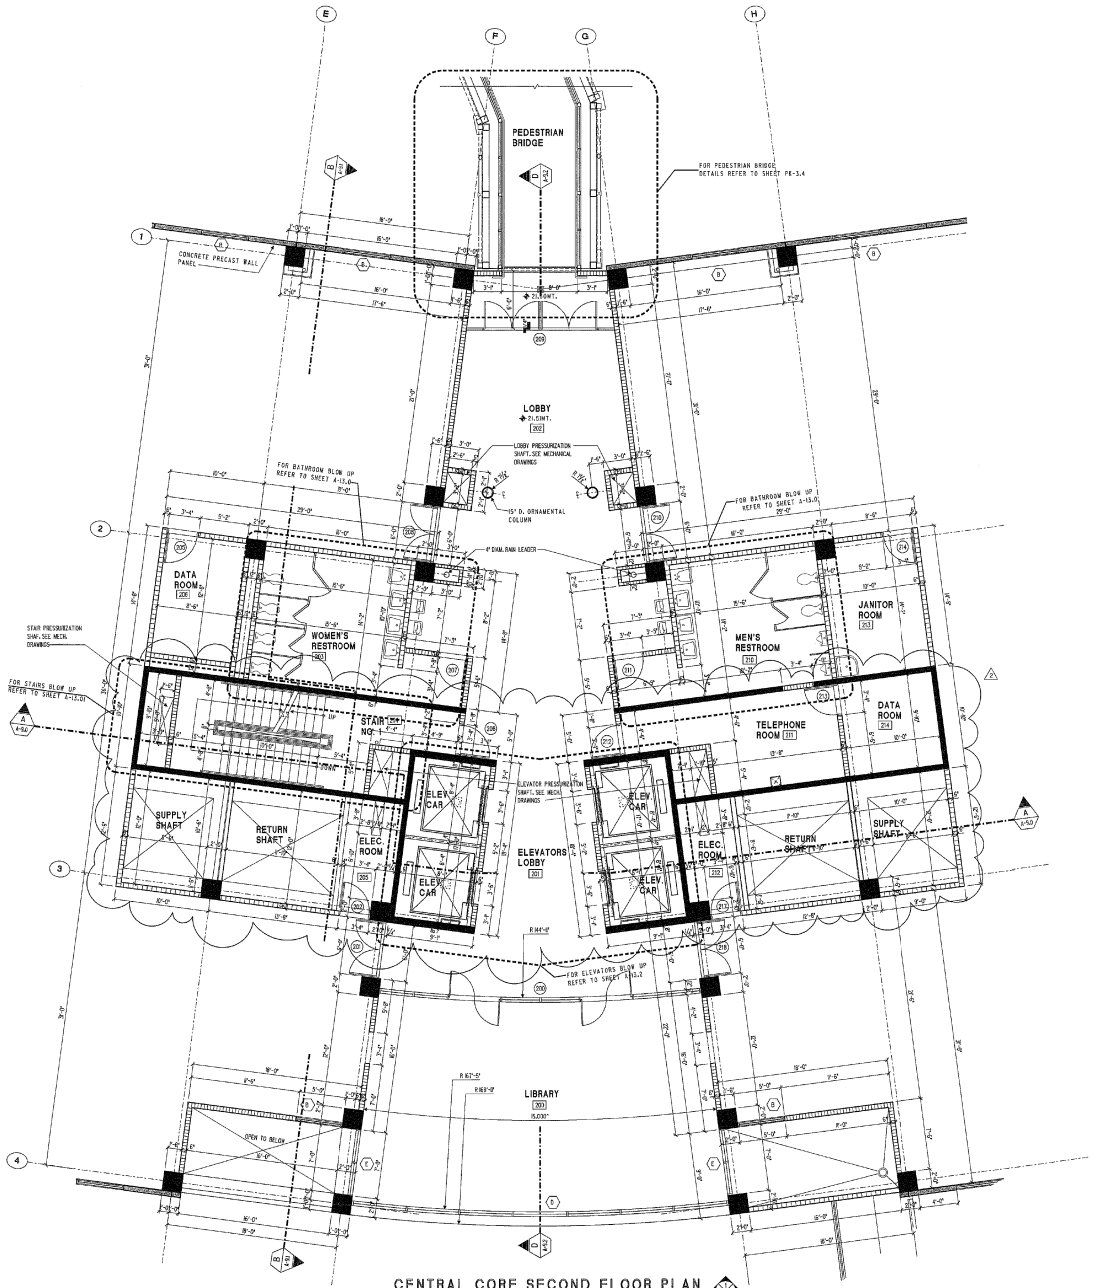

CENTRAL CORE SECOND FLOOR PLAN
SCALE 3/16" = 1'-0"

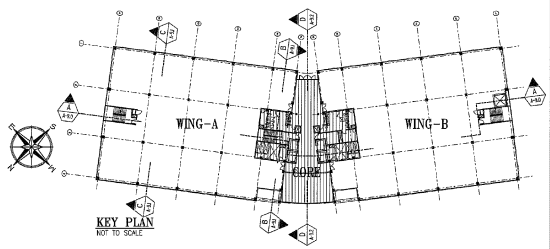

KEY PLAN
NOT TO SCALE

INTERPLAN
PUERTO RICO
ARCHITECTS PLANNERS
Tel (809) 753-3633 Fax (809) 753-1483
P.O. BOX 190953 SAN JUAN
PUERTO RICO 00919-0953

CORPORACION DEL FONDO DEL SEGURO DEL ESTADO BUILDING

STATE ROAD #838
RIO PIEDRAS, PUERTO RICO

CENTRAL CORE
SECOND FLOOR PLAN
PLOT SCALE: 3/16" = 1'-0" (16/3)

Legend

- REINF. CONC. WALL OR CO.
- PRECAST CONC. WALL
- CONC. BLOCK WALL
- GYP. WALL
- CRYSTAL BOARD WALL
- NUMBER — DOORS DESIGNATION
- NUMBER — WINDOWS DESIGNATION
- NUMBER — ROOM NUMBER
- SLOPE 1/7" IN 1'
- NUMBER — EQUIPMENT OR ACCESSORIES
- CHANGE IN FLOOR FINISH
- LETTER OR NUMBER / TWO NUMBERS — SECTION IDENTIFICATION
- NUMBER / ONE NUMBER — DETAIL IDENTIFICATION
- NUMBER / ONE NUMBER — WALL SECTIONS IDENTIFICATION
- LETTER OR NUMBER — AXIS IDENTIFICATION

IMPORTANT NOTE FOR CONTRACTOR

CONTRACTOR SHALL VERIFY ALL DIMENSIONS AND SITE CONDITIONS BEFORE PROCEEDING WITH WORK. IF ANY DISCREPANCIES, ERRORS OR OMISSIONS SHOULD BE ENCOUNTERED ON PLANS, CONTRACTOR SHALL NOTIFY ARCHITECT BEFORE ANY PART OF THE WORK IS STARTED SO THAT PROPER CORRECTIONS ARE MADE. IF ARCHITECT IS NOT NOTIFIED PRIOR TO COMMENCING OF THE WORK, THE CONTRACTOR SHALL BEAR FULL RESPONSIBILITY FOR ANY DISCREPANCIES, ERRORS AND/OR OMISSIONS.

ALL DESIGNS AND DRAWINGS HEREIN ARE PRIVATE ASSETS BY THE ARCHITECT AND THE PROPERTY OF SAID ARCHITECT AND SHALL NOT BE REUSED ON ANY OTHER LOCATION EXCEPT THE ONE FOR WHICH THEY WERE EXPRESSLY DESIGNED.

IF THESE DRAWINGS OR ANY PART THEREOF IS REPRODUCED WITHOUT THE CONSENT OF THE ARCHITECT, THE PERSON SO DOING WILL BE HELD LIABLE TO THE ARCHITECT FOR HIS FULL COMPENSATION.

CONTRACTOR SHALL NOT USE FOR CONSTRUCTION PURPOSES ANY DRAWINGS THAT WERE ISSUANCED 30 DAYS PRIOR TO THE START OF CONSTRUCTION. ALL PLANS BEING USED BY CONTRACTOR SHOULD BEAR A STAMP WITH THE LABEL: "FOR CONSTRUCTION ONLY" SIGNED BY ARCHITECT.

PERMITS & ENDORSEMENT

AGENCIES	NUMBER	DATE
J.P.		
A.R.P.E.		
A.E.E.		
A.A.A.		
D.T.O.P.		

NO.	REVISION	BY	DATE
1	NEW DIM. FOR PIT ELEV. & THICKNESS FOR CONC. WALL	JM/JPL	7/27/99

Construction Drawing Revisions

Consultants
Site : M. GUILLICHINI
Structural : D. DEL HERO
Plumbing : J.PUIG
Mech. A/C : J.PUIG
Electrical : L. VIDAL

Project No. : 97003
Drawn By : P.J.LAUREANO
Plot Date : 08/29/00
File Name : A-02_02.DGN

A-2.2

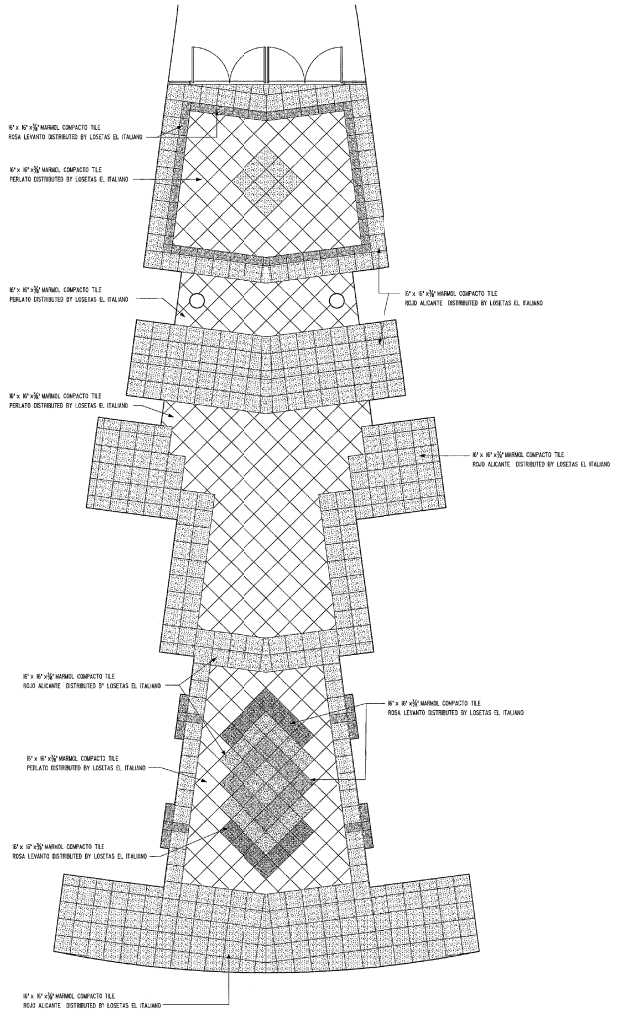

CENTRAL CORE SECOND FLOOR PATTERN
SCALE: 1/4" = 1'-0"

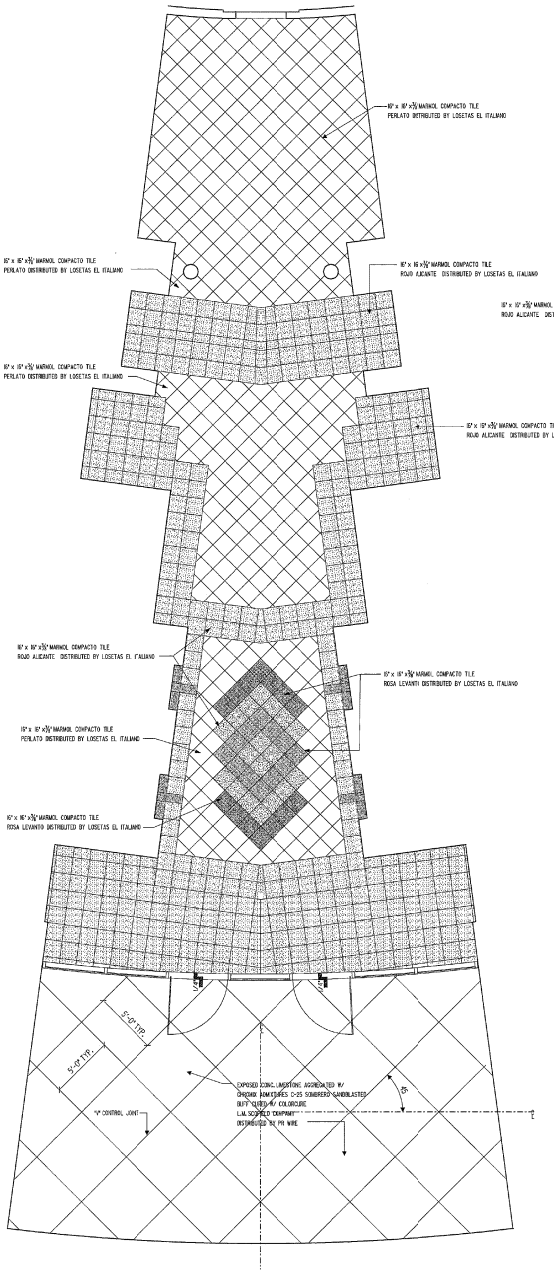

CENTRAL CORE THIRD FLOOR PATTERN
SCALE: 1/4" = 1'-0"

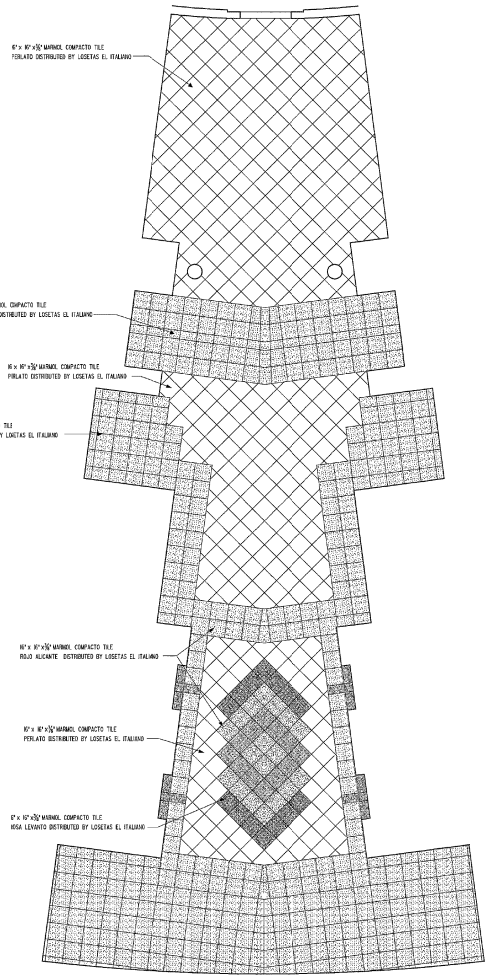

CENTRAL CORE TYPICAL FLOOR PATTERN
SCALE: 1/4" = 1'-0"

INTERPLAN
PUERTO RICO
ARCHITECTS PLANNERS
Tel (809) 753-0530 Fax (809) 751-1465
P.O. Box 13813 San Juan
Puerto Rico 00926-0813

CORPORACION DEL FONDO DEL SEGURO DEL ESTADO BUILDING

STATE ROAD #838
RIO PIEDRAS, PUERTO RICO

MAIN BUILDING CENTRAL CORE- 2ND., 3RD & TYP. FLOOR PATTERNS
PLOT SCALE: 1/4" = 1'-0"

Legend

- REINF. CONC. WALL OR SIM.
- PRECAST CONC. WALL
- CONC. BLOCK WALL
- GYP. WALL
- CYPSUM BOARD WALL
- NUMBER — DOORS DESIGNATION
- NUMBER — WINDOWS DESIGNATION
- NUMBER — ROOM NUMBER
- SLOPE 1/2" IN 1'
- NUMBER — EQUIPMENT OR ACCESSORIES
- CHANGE IN FLOOR FINISH
- LETTER OR NUMBER (NO NUMBER) — SECTION IDENTIFICATION
- NUMBER (NO NUMBER) — DETAIL IDENTIFICATION
- NUMBER (NO NUMBER) — WALL SECTIONS IDENTIFICATION
- LETTER OR NUMBER — AXIS IDENTIFICATION

IMPORTANT NOTE FOR CONTRACTOR

CONTRACTOR SHALL VERIFY ALL DIMENSIONS AND SITE CONDITIONS BEFORE PROCEEDING WITH WORK. IF ANY DISCREPANCIES, ERRORS OR OMISSIONS SHOULD BE ENCOUNTERED ON PLANS, CONTRACTOR SHALL NOTIFY ARCHITECT BEFORE ANY PART OF THE WORK IS STARTED SO THAT PROPER CORRECTIONS MAY MADE. IF ARCHITECT IS NOT NOTIFIED PRIOR TO COMMENCING OF THE WORK, THE CONTRACTOR SHALL ASSP FULL RESPONSIBILITY FOR ANY DISCREPANCIES, ERRORS AND/OR OMISSIONS.

ALL DESIGNS AND DRAWINGS HEREIN AND PRINTS ISSUED BY THE ARCHITECT ARE THE PROPERTY OF THE ARCHITECT AND SHALL NOT BE REUSED ON ANY OTHER LOCATION EXCEPT THE ONE FOR WHICH THEY WERE EXPRESSLY DESIGNED.

IF THESE DRAWINGS OR ANY PART THEREOF IS REPRODUCED WITHOUT THE CONSENT OF THE ARCHITECT, THE PERSON SO DOING WILL BE NOTIFIED TO THE ARCHITECT FOR ITS FULL COMMISSION.

CONTRACTOR SHALL NOT USE FOR CONSTRUCTION PURPOSES ANY DRAWINGS THAT WERE ADVANCED TO HIM PRIOR TO THE START OF CONSTRUCTION. ALL PLANS BEING USED BY CONTRACTOR SHOULD BEAR A STAMP WITH THE LEGEND: "FOR CONSTRUCTION ONLY" SIGNED BY ARCHITECT.

PERMITS & ENDORSEMENT

AGENCIES	NUMBER	DATE
J.P.		
A.R.P.E.		
A.E.E.		
A.A.A.		
D.T.O.P.		

NO.	REVISION	BY	DATE

Construction Drawing Revisions

Consultants
Site : M. GRILLICHINI
Structural : D. DEL NERO
Plumbing : JJPUNG
Mech. A/C : JJPUNG
Electrical : L. VIDAL

INTERPLAN PUERTO RICO ARCHITECTS PLANNERS
SEP 06 2000
PRINTED

Project No. : 97003
Drawn By : JJM
Plot Date : 05/15/00
File Name : A-02.03.006

A-2.3

C:\Interplan\Dgns-02_01.dgn Aug. 25, 2000 11:25:33

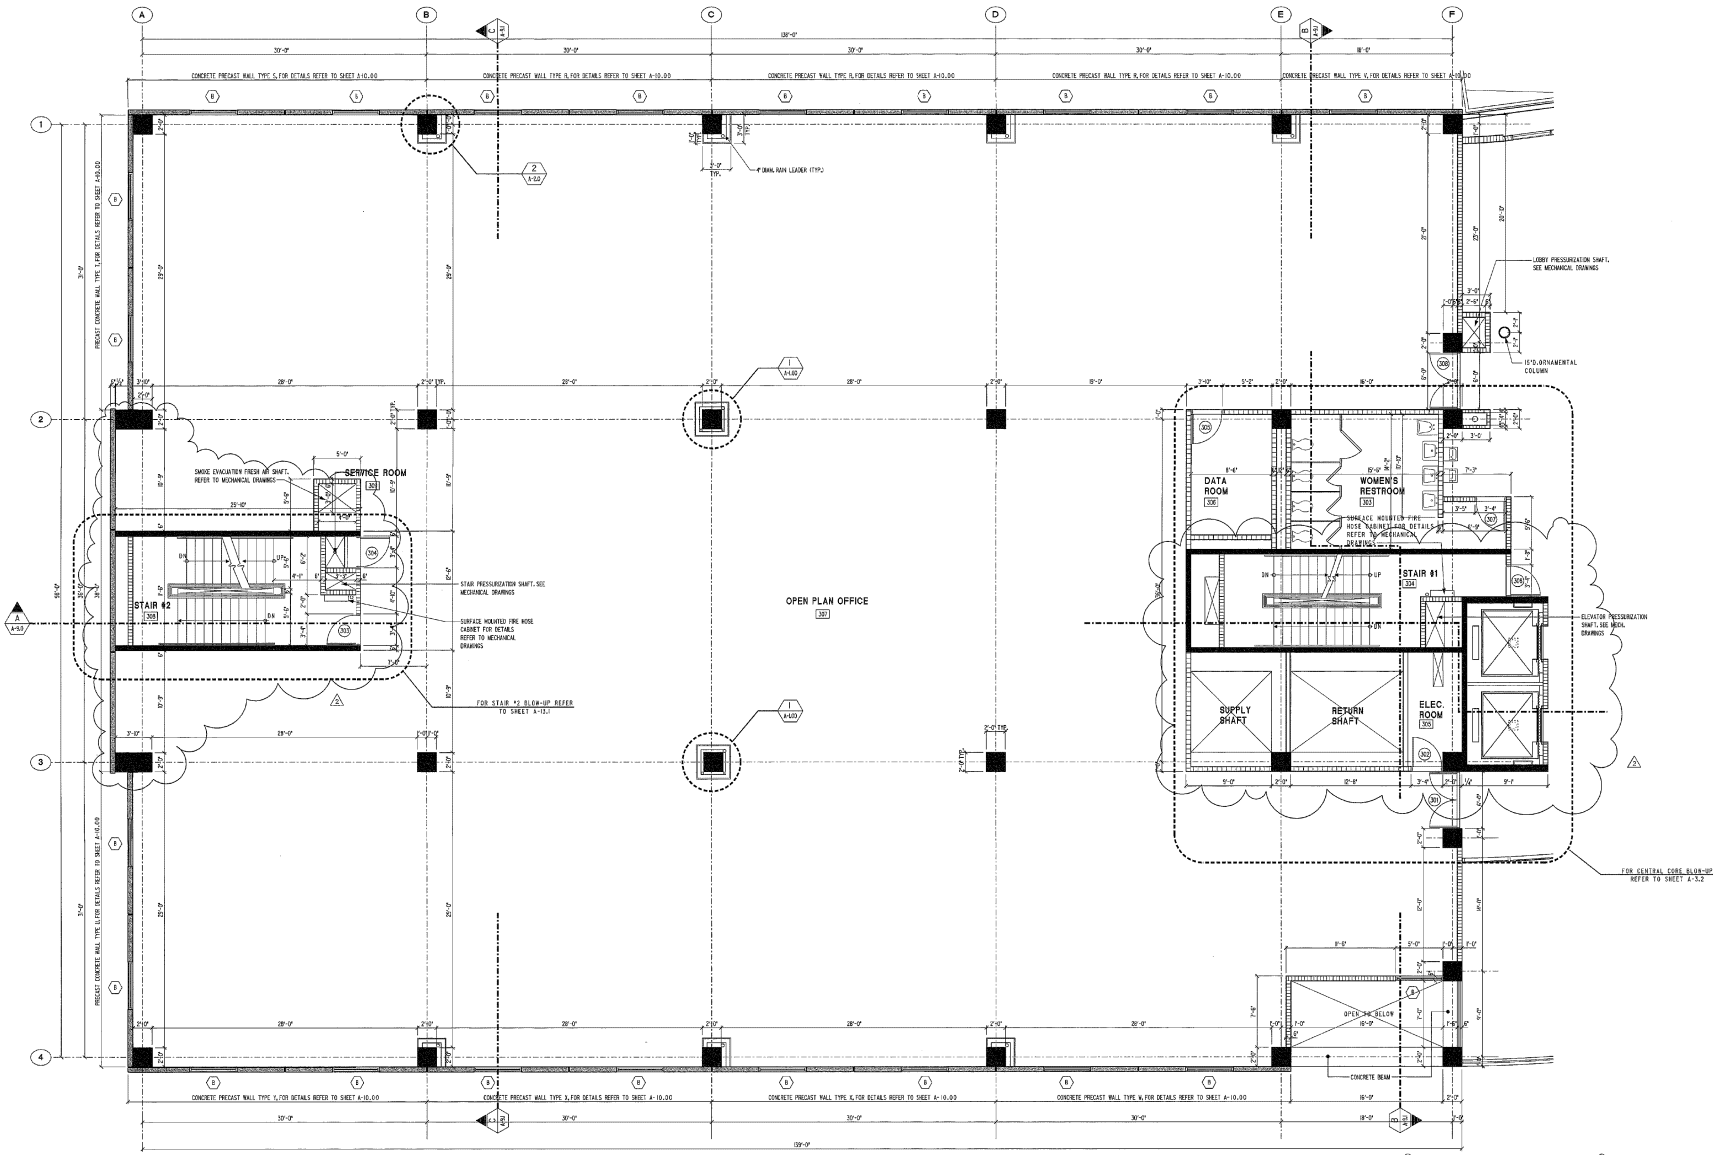

THIRD FLOOR PLAN - WING A

SCALE: 3/16" = 1'-0"

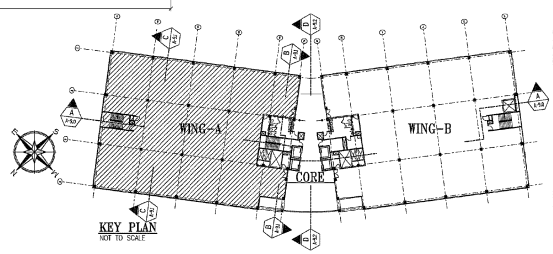

INTERPLAN PUERTO RICO
ARCHITECTS PLANNERS
Tel. (809) 753-2533 Fax (809) 751-2485
P.O. BOX 363063 SAN JUAN
PUERTO RICO 00936-6063

CORPORACION DEL FONDO DEL SEGURO DEL ESTADO BUILDING

STATE ROAD #838
RIO PIEDRAS, PUERTO RICO

THIRD FLOOR PLAN WING-A

PLOT SCALE: 3/16" = 1'-0" (16/3)

Legend

- NEW CONC. WALL OR COL.
- PRECAST CONC. WALL
- CONC. BLOCK WALL
- LOW WALL
- GYPSUM BOARD WALL
- DOOR DESIGNATION
- WINDOWS DESIGNATION
- DOOR NUMBER
- DOOR 1/2" IN 6"
- EQUIPMENT OR ACCESSORIES
- CHANGE IN FLOOR FINISH
- LETTER OR NUMBER (NO NUMBER) — SECTION IDENTIFICATION
- NUMBER (NO NUMBER) — DETAIL IDENTIFICATION
- NUMBER (NO NUMBER) — WALL SECTION IDENTIFICATION
- LETTER OR NUMBER — AXIS IDENTIFICATION

IMPORTANT NOTE FOR CONTRACTOR

CONTRACTOR SHALL VERIFY ALL DIMENSIONS AND SITE CONDITIONS BEFORE PROCEEDING WITH WORK. IF ANY DISCREPANCIES, ERRORS OR OMISSIONS SHOULD BE ENCOUNTERED IN THESE DRAWINGS, CONTRACTOR SHALL NOTIFY ARCHITECT BEFORE ANY SUCH WORK IS PERFORMED OR STARTED SO THAT PROPER CORRECTIONS ARE MADE. IF ARCHITECT IS NOT NOTIFIED PRIOR TO COMMENCING OF ENG. WORK, THE CONTRACTOR SHALL BEAR FULL RESPONSIBILITY FOR ANY DISCREPANCIES, ERRORS AND/OR OMISSIONS.

ALL DESIGNS AND DRAWINGS HEREIN AND PRIMS ISSUED BY THE ARCHITECT ARE THE PROPERTY OF THE ARCHITECT AND SHALL NOT BE ISSUED OR ANY OTHER LOCATION EXCEPT THE ONE FOR WHICH THEY WERE EXPRESSLY DESIGNED.

IF THESE DRAWINGS OR ANY PART THEREOF IS REPRODUCED WITHOUT THE CONSENT OF THE ARCHITECT, THE PERSON SO DOING WILL BE NOTIFIED TO THE ARCHITECT FOR HIS FULL COMMANDA.

CONTRACTOR SHALL NOT USE FOR CONSTRUCTION PURPOSES ANY DRAWINGS THAT WERE ADVANCED TO HIM PRIOR TO THE START OF CONSTRUCTION. ALL PLANS BEING USED BY CONTRACTOR SHOULD BEAR A STAMP WITH THE LABEL: "FOR CONSTRUCTION ONLY" SIGNED BY ARCHITECT.

PERMITS & ENDORSEMENT

AGENCIES	NUMBER	DATE
J.P.		
A.R.P.E.		
A.E.E.		
A.A.A.		
D.T.O.P.		

NO.	REVISION	BY	DATE
	NEW DIM. FOR PIT ELEV. &		
2	THICKNESS FOR CONC. WALL	JM/JFL	7/27/99

Construction Drowing Revisions

Consultants
Site : M. GUILLICHINI
Structural : D. DEL MORO
Plumbing : J.P.U.G.
Mech. A/C : J.P.U.G.
Electrical : L. VIDAL

Project No. : 97003
Drawn By : A. FELICIANO
Plot Date : 08/29/00
File Name : A-03.COLDON

A-3.0

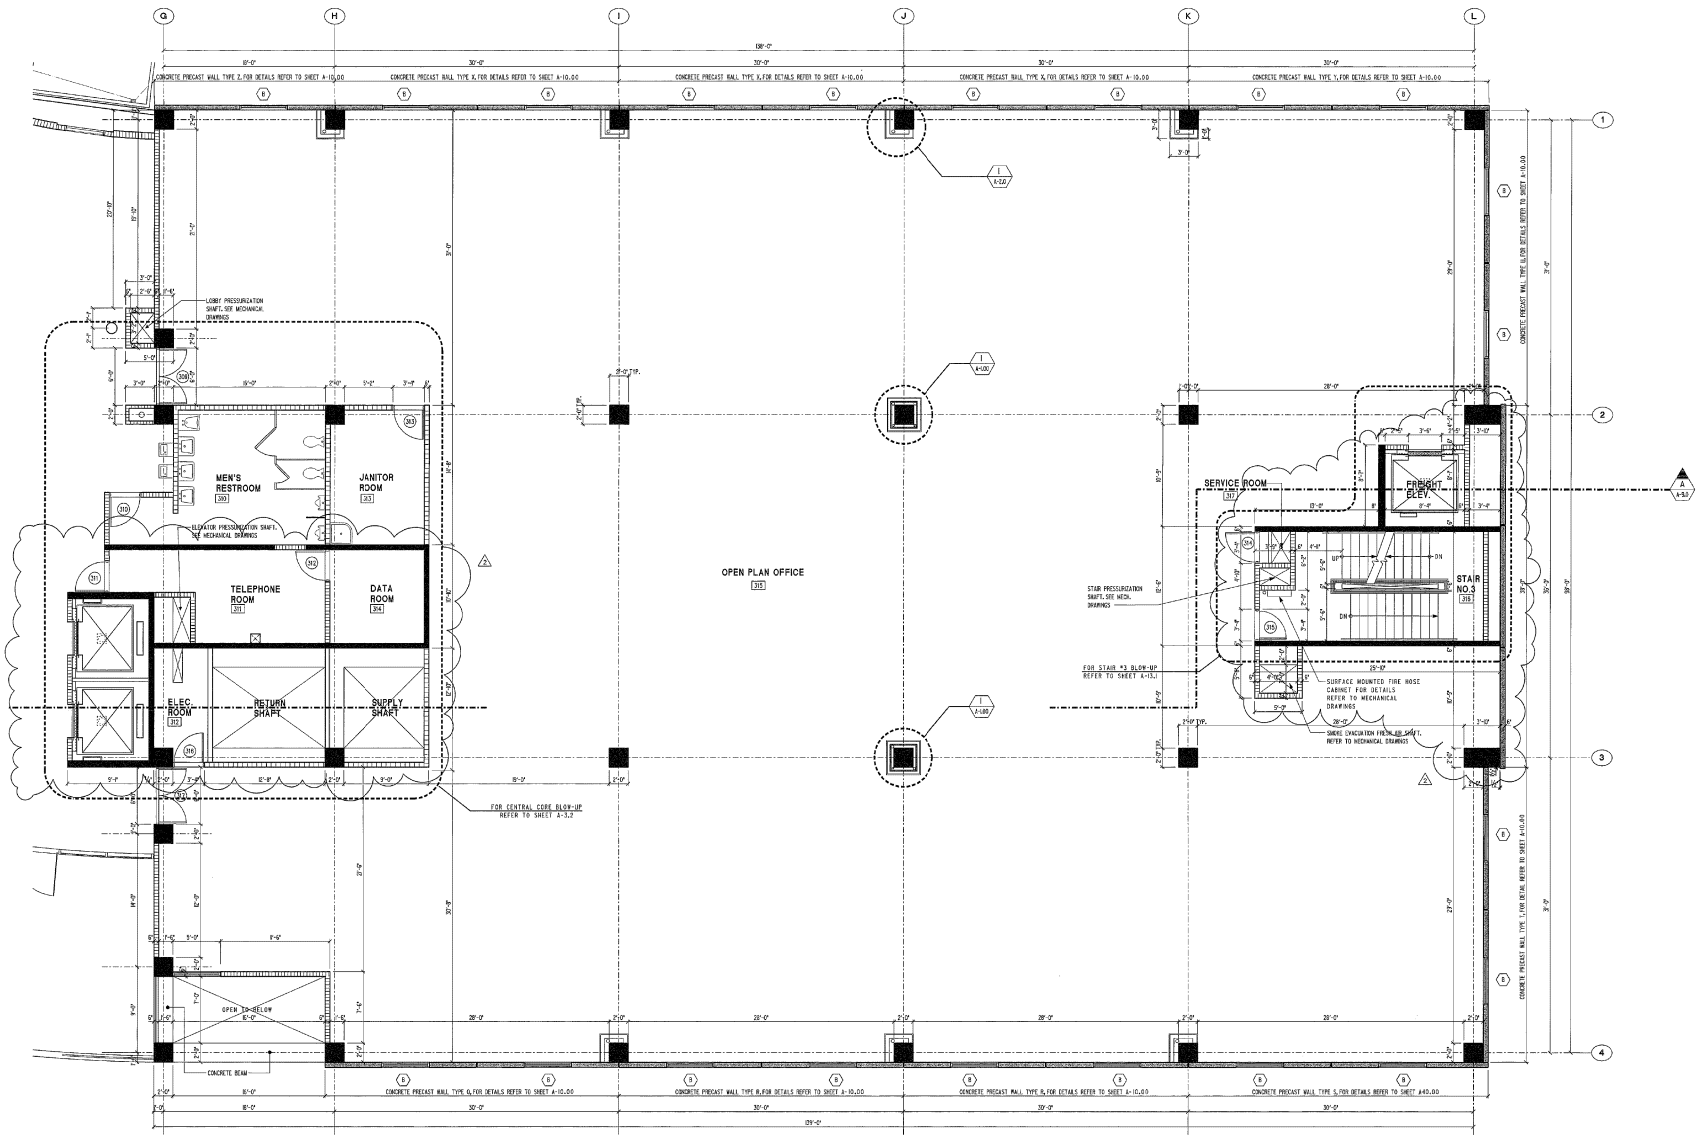

THIRD FLOOR PLAN - WING B

SCALE: 3/16" = 1'-0"

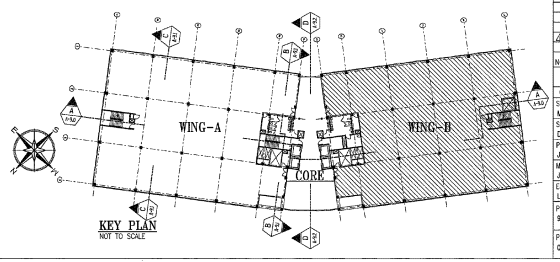

KEY PLAN
NOT TO SCALE

INTERPLAN
PUERTO RICO
ARCHITECTS PLANNERS
Tel (809) 753-0539 Fax (809) 751-1402
P.O. BOX 190043 SAN JUAN
PUERTO RICO 00919-1903

CORPORACION DEL FONDO DEL SEGURO DEL ESTADO BUILDING

STATE ROAD #839
RIO PIEDRAS, PUERTO RICO

THIRD FLOOR PLAN WING-B

PLOT SCALE: 3/16" = 1'-0" (16/3)

Legend

- REINF. CONC. WALL OR COL.
- PRECAST CONC. WALL
- CONC. BLOCK WALL
- LUM WALL
- GYPSUM BOARD WALL
- NUMBER — DOORS DESIGNATION
- NUMBER — WINDOWS DESIGNATION
- NUMBER — ROOM NUMBER
- SLOPE 1/2" IN 1'
- NUMBER — EQUIPMENT OR ACCESSORIES
- CHANGE IN FLOOR FINISH
- LETTER OR NUMBER / CONC. NUMBER — SECTION IDENTIFICATION
- NUMBER / CONC. NUMBER — DETAIL IDENTIFICATION
- NUMBER / CONC. NUMBER — WALL SECTION IDENTIFICATION
- LETTER OR NUMBER — AXIS IDENTIFICATION

IMPORTANT NOTE FOR CONTRACTOR

CONTRACTOR SHALL VERIFY ALL DIMENSIONS AND SITE CONDITIONS BEFORE PROCEEDING WITH WORK. IF ANY DISCREPANCIES, ERRORS OR OMISSIONS SHOULD BE ENCOUNTERED ON PLANS, CONTRACTOR SHALL NOTIFY ARCHITECT BEFORE ANY PART OF THE WORK IS STARTED SO THAT PROPER CORRECTIONS ARE MADE. IF INCORRECT IS NOT VERIFIED PRIOR TO COMMENCING OF THE WORK, THE CONTRACTOR SHALL BEAR FULL RESPONSIBILITY FOR ANY DISCREPANCIES, ERRORS AND/OR OMISSIONS.

ALL DESIGNS AND DRAWINGS HEREIN AND PRINTS ISSUED BY THE ARCHITECT ARE THE PROPERTY OF THE ARCHITECT AND SHALL NOT BE ISSUED OR ANY OTHER LOCATION EXCEPT THE ONE FOR WHICH THEY WERE EXPRESSLY DESIGNED.

IF THESE DRAWINGS OR ANY PART THEREOF IS REPRODUCED WITHOUT THE CONSENT OF THE ARCHITECT, THE PERSON SO DOING WILL BE INJURED TO THE ARCHITECT FOR HIS FULL COMPENSATION.

CONTRACTOR SHALL NOT USE FOR CONSTRUCTION PURPOSES ANY DRAWINGS THAT HAVE ADVANCED TO 1/16 PRINT TO THE START OF CONSTRUCTION. ALL PLANS BEING USED BY CONTRACTOR SHOULD BEAR A STAMP WITH THE LEGEND: "FOR CONSTRUCTION ONLY" SIGNED BY ARCHITECT.

PERMITS & ENDORSEMENT

AGENCIES	NUMBER	DATE
J.P.		
A.R.P.E.		
A.E.E.		
A.A.A.		
D.T.O.P.		

NO.	REVISION	BY	DATE
2	NEW DIM. FOR PIT ELEV. &		
1	THICKNESS FOR CONC. WALL	JM/BL	7/27/99

Construction Drawing Revisions

Consultants
Site : M. QUILLCHINI
Structural : D. DEL NERO
Plumbing : J.PUIG
Mech. A/C : J.PUIG
Electrical : L. VIDAL

Project No. : 97003
Drawn By : P.J.LAMBEJANO
Plot Date : 08/29/00
File Name : A-03.DLGN

A-3.1

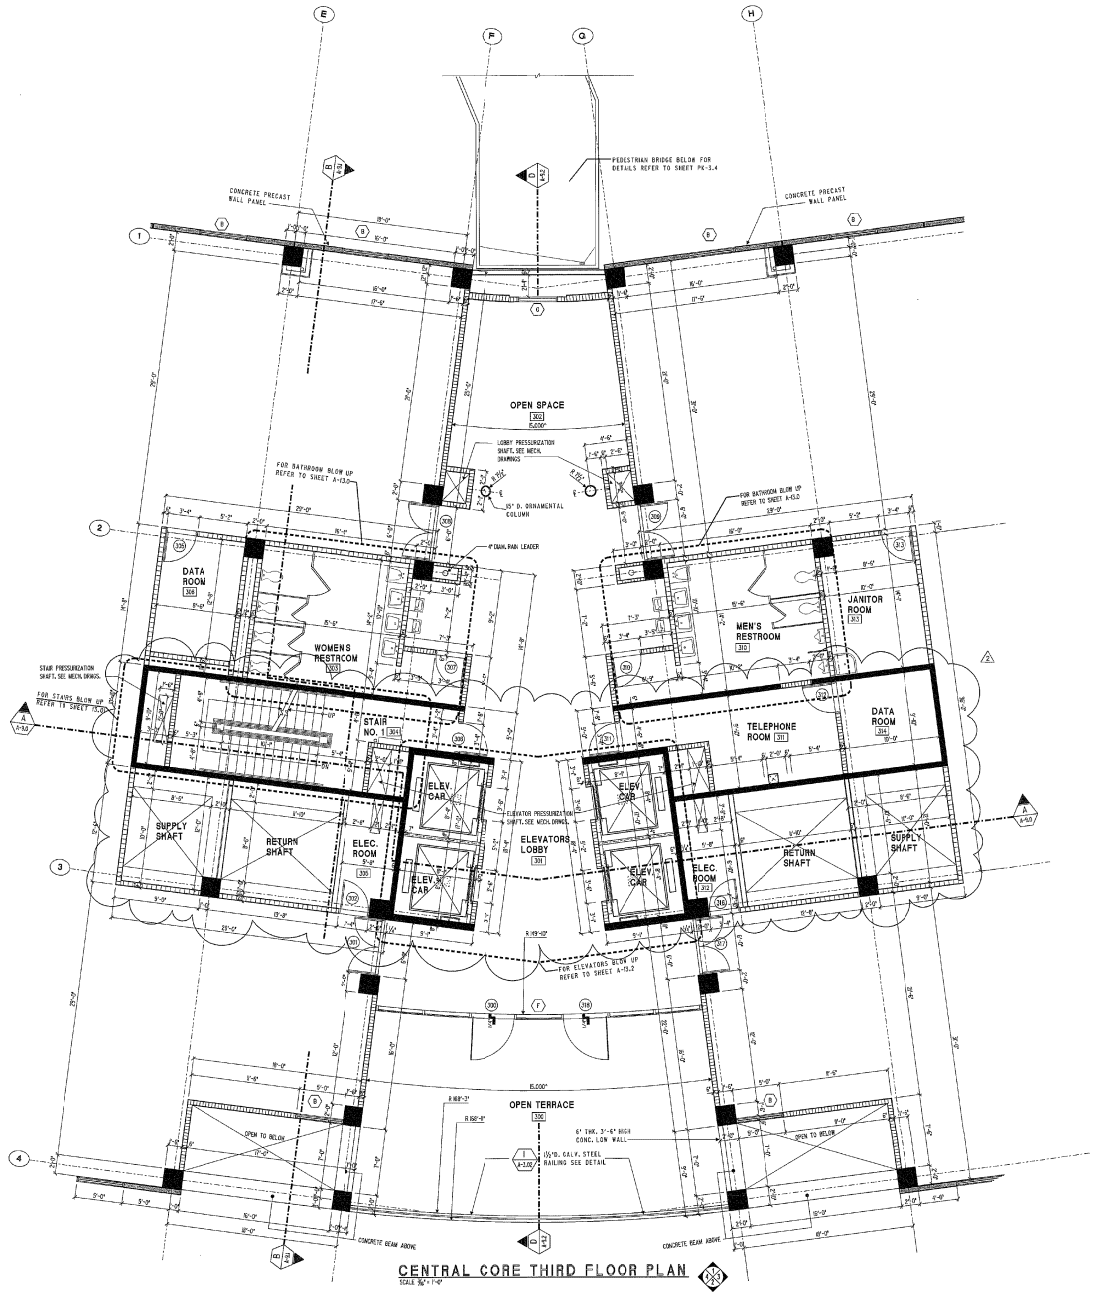

CENTRAL CORE THIRD FLOOR PLAN
SCALE: 1/8"= 1'-0"

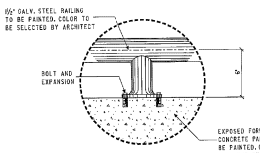

DETAIL
N.T.S.

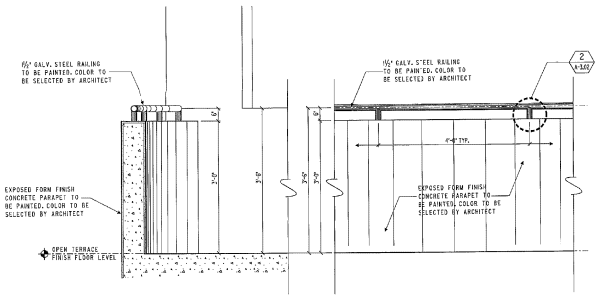

STEEL RAILING DETAIL
N.T.S.

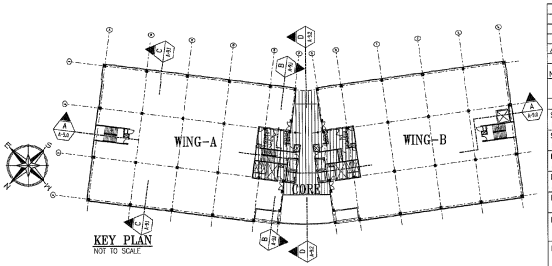

KEY PLAN
NOT TO SCALE

INTERPLAN PUERTO RICO
ARCHITECTS PLANNERS
Tel. (809) 753-3538 Fax (809) 751-1693
P.O. BOX 190953 SAN JUAN, PUERTO RICO 00919-0953

CORPORACION DEL FONDO DEL SEGURO DEL ESTADO BUILDING

STATE ROAD #838
RIO PIEDRAS, PUERTO RICO

CENTRAL CORE
THIRD FLOOR PLAN
PLOT SCALE: 1/8" = 1'-0" (16/3)

Legend

- REINF. CONC. WALL OR COL.
- PRECAST CONC. WALL
- CONC. BLOCK WALL
- LUM WALL
- GYPSUM BOARD WALL
- HEATER — BOOTS DESIGNATION
- HEATER — WINDOWS DESIGNATION
- HEATER — DOOR HEADER
- SCHED. 1/2" IN 0"
- MARKER — EQUIPMENT OR ACCESSORIES
- CHANGE IN FLOOR FINISH
- LETTER AND NUMBER (DWG HEADER) — SECTION IDENTIFICATION
- NUMBERS (DWG HEADER) — DETAIL IDENTIFICATION
- NUMBERS (DWG HEADER) — WALL SECTIONS IDENTIFICATION
- LETTERS OF NUMBERS — AXIS IDENTIFICATION

IMPORTANT NOTE FOR CONTRACTOR

CONTRACTOR SHALL VERIFY ALL DIMENSIONS AND SITE CONDITIONS BEFORE PROCEEDING WITH WORK. IF ANY DISCREPANCIES, ERRORS OR OMISSIONS SHOULD BE ENCOUNTERED ON PLANS, CONTRACTOR SHALL NOTIFY ARCHITECT BEFORE ANY PART OF THE WORK IS STARTED SO THAT PROPER CORRECTIONS ARE MADE. IF ARCHITECT IS NOT NOTIFIED PRIOR TO COMMENCING OF THE WORK, THE CONTRACTOR SHALL BEAR FULL RESPONSIBILITY FOR ANY DISCREPANCIES, ERRORS AND/OR OMISSIONS.

ALL DESIGNS AND DRAWINGS HEREIN AND PRINTS ISSUED BY THE ARCHITECT ARE THE PROPERTY OF THE ARCHITECT AND SHALL NOT BE REUSED ON ANY OTHER LOCATION EXCEPT THE ONE FOR WHICH THEY WERE EXPRESSLY RENDERED.

IF THESE DRAWINGS OR ANY PART THEREOF IS REPRODUCED WITHOUT THE CONSENT OF THE ARCHITECT, THE PERSON SO DOING WILL BE INCURRED TO THE ARCHITECT FOR HIS FULL COMPENSATION.

CONTRACTOR SHALL NOT USE FOR CONSTRUCTION PURPOSES ANY DRAWINGS THAT WERE ADVANCED TO HIM PRIOR TO THE SIGNS OF CONSTRUCTION. ALL PLANS BEING USED BY CONTRACTOR SHALL BEAR A STAMP WITH THE LABEL: "FOR CONSTRUCTION ONLY" SIGNED BY ARCHITECT.

PERMITS & ENDORSEMENT

AGENCIES	NUMBER	DATE
J.P.		
A.R.P.E.		
A.E.E.		
A.A.A.		
O.T.O.P.		

NO.	REVISION	BY	DATE
	NEW DIM. FOR PIT ELEV. & THICKNESS FOR CONC. WALL	JJM/JFL	7/27/99

Construcion Drawing Revisions

Consultants
Site : M. QUILICHINI
Structural : D. DEL NERO
Plumbing : APUD
Mech. A/C : APUD
Electrical : L. MONL

Project No. : 97033
Drawn By : P.J.LAUREANO
Plot Date : 08/29/00
File Name : a-03.32.DGN

A-3.2

...\Cfiles\pic\corsp\plots\pltx-03.32.dgn Mar. 18, 2001 14:52:22

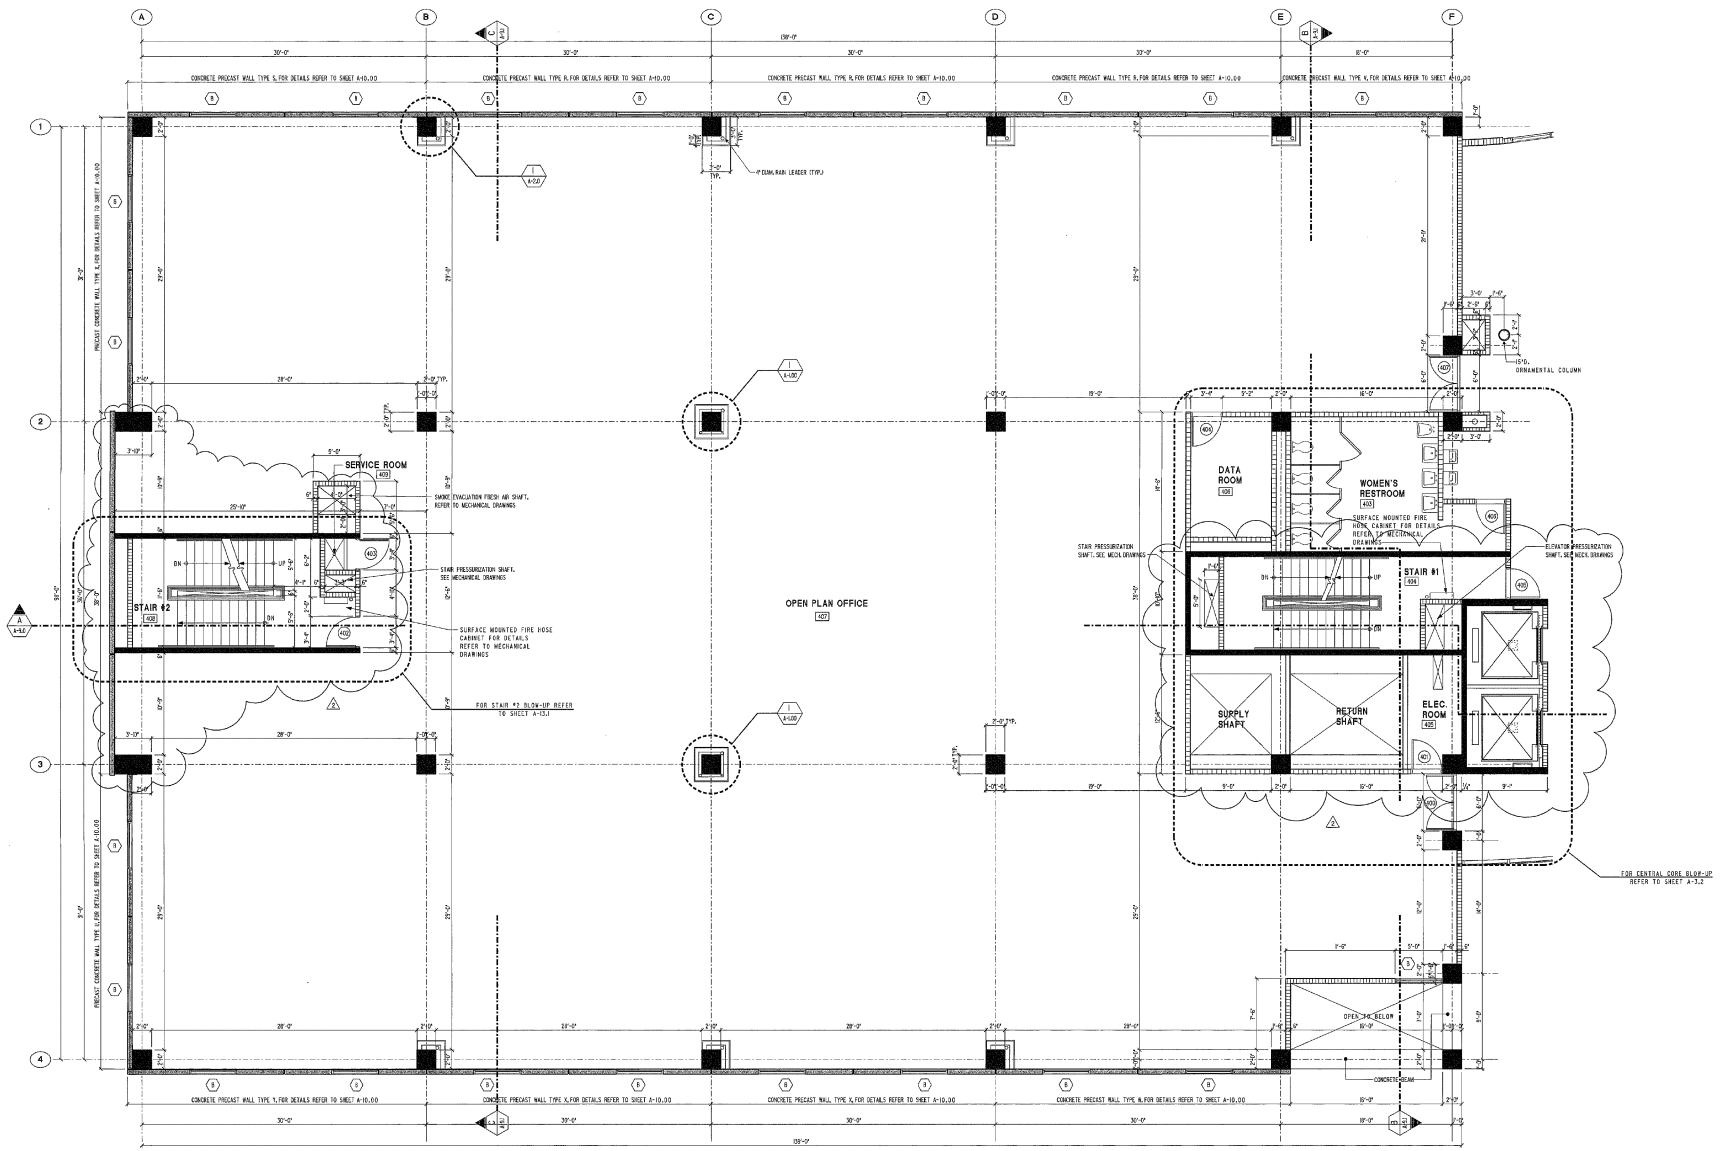

FOURTH FLOOR PLAN - WING A

SCALE: 3/16" = 1'-0"

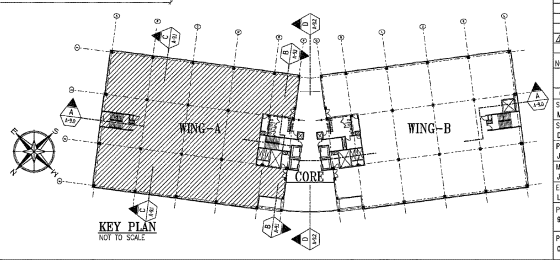

KEY PLAN
NOT TO SCALE

INTERPLAN
PUERTO RICO
ARCHITECTS PLANNERS
Tel (809) 753-3553 Fax (809) 751-2465
P.O. BOX 363682 SAN JUAN
PUERTO RICO 00936-0682

CORPORACION DEL FONDO DEL SEGURO DEL ESTADO BUILDING

STATE ROAD #838
RIO PIEDRAS, PUERTO RICO

FOURTH FLOOR PLAN WING-A

PLOT SCALE: 3/16" = 1'-0" (6/3)

Legend

- REINF. CONC. WALL OR COL.
- PRECAST CONC. WALL
- CONC. BLOCK WALL
- LOW WALL
- GYPSUM BOARD WALL
- NUMBER — DOORS DESIGNATION
- NUMBER — WINDOWS DESIGNATION
- NUMBER — ROOM NUMBER
- SLOPE 1/2" IN 1'-0"
- NUMBER — EQUIPMENT OR ACCESSORIES
- CHANGE IN FLOOR FINISH
- LETTER OR NUMBER (MIC NUMBER) — SECTION IDENTIFICATION
- NUMBER (MIC NUMBER) — DETAIL IDENTIFICATION
- NUMBER (MIC NUMBER) — WALL SECTIONS IDENTIFICATION
- LETTER OR NUMBER — AXIS IDENTIFICATION

IMPORTANT NOTE FOR CONTRACTOR

CONTRACTOR SHALL VERIFY ALL DIMENSIONS AND SITE CONDITIONS BEFORE PROCEEDING WITH WORK. IF ANY DISCREPANCIES, ERRORS OR OMISSIONS SHOULD BE ENCOUNTERED ON PLANS, CONTRACTOR SHALL NOTIFY ARCHITECT BEFORE ANY PART OF THE WORK IS STARTED SO THAT PROPER CORRECTIONS ARE MADE. IF ARCHITECT IS NOT NOTIFIED PRIOR TO COMMENCING OF THE WORK, THE CONTRACTOR SHALL BEAR FULL RESPONSIBILITY FOR ANY DISCREPANCIES, ERRORS AND/OR OMISSIONS.

ALL DESIGNS AND DRAWINGS HEREIN AND PRINTS ISSUED BY THE ARCHITECT ARE THE PROPERTY OF THE ARCHITECT AND SHALL NOT BE REUSED ON ANY OTHER LOCATION EXCEPT THE ONE FOR WHICH THEY WERE EXPRESSLY ESIGNED.

IF THESE DRAWINGS OR ANY PART THEREOF IS REPRODUCED WITHOUT THE CONSENT OF THE ARCHITECT, THE PERSON SO DOING WILL BE INJUSTED TO THE ARCHITECT FOR HIS FULL COMMISSION.

CONTRACTOR SHALL NOT USE FOR CONSTRUCTION PURPOSES ANY DRAWINGS THAT WERE ADVANCED TO BID PRIOR TO THE SIGNING OF CONTRACTS. ALL PLANS STAMPED BY CONTRACTOR SHALL BEAR A STAMP WITH THE LABEL: "FOR CONSTRUCTION ONLY" SIGNED BY ARCHITECT.

PERMITS & ENDORSEMENT

AGENCIES	NUMBER	DATE
J.P.		
A.R.P.E.		
A.E.E.		
A.A.A.		
D.T.O.P.		

NO.	REVISION	BY	DATE
	NEW DIM. FOR PIT ELEV. A.		
2	THICKNESS FOR CONC. WALL	JM/JFL	1/27/99
1	ROOM DESIGNATION	JM/JFL	2/5/99

Construction Drawing Revisions

Consultants
Site : M. GUILLICHINI
Structural : O. DEL HERO
Plumbing : J.PUIG
Mech. A/C : J.PUIG
Electrical : L. VIDAL

Project No. : 97003
Drawn By : J.FELICIANO
Plot Date : 09/23/1999
File Name : A-04.DGN

A-4.0

\clients\cfse\proj\dgn\A-04_00.dgn apr. 16, 2001 10:52:08

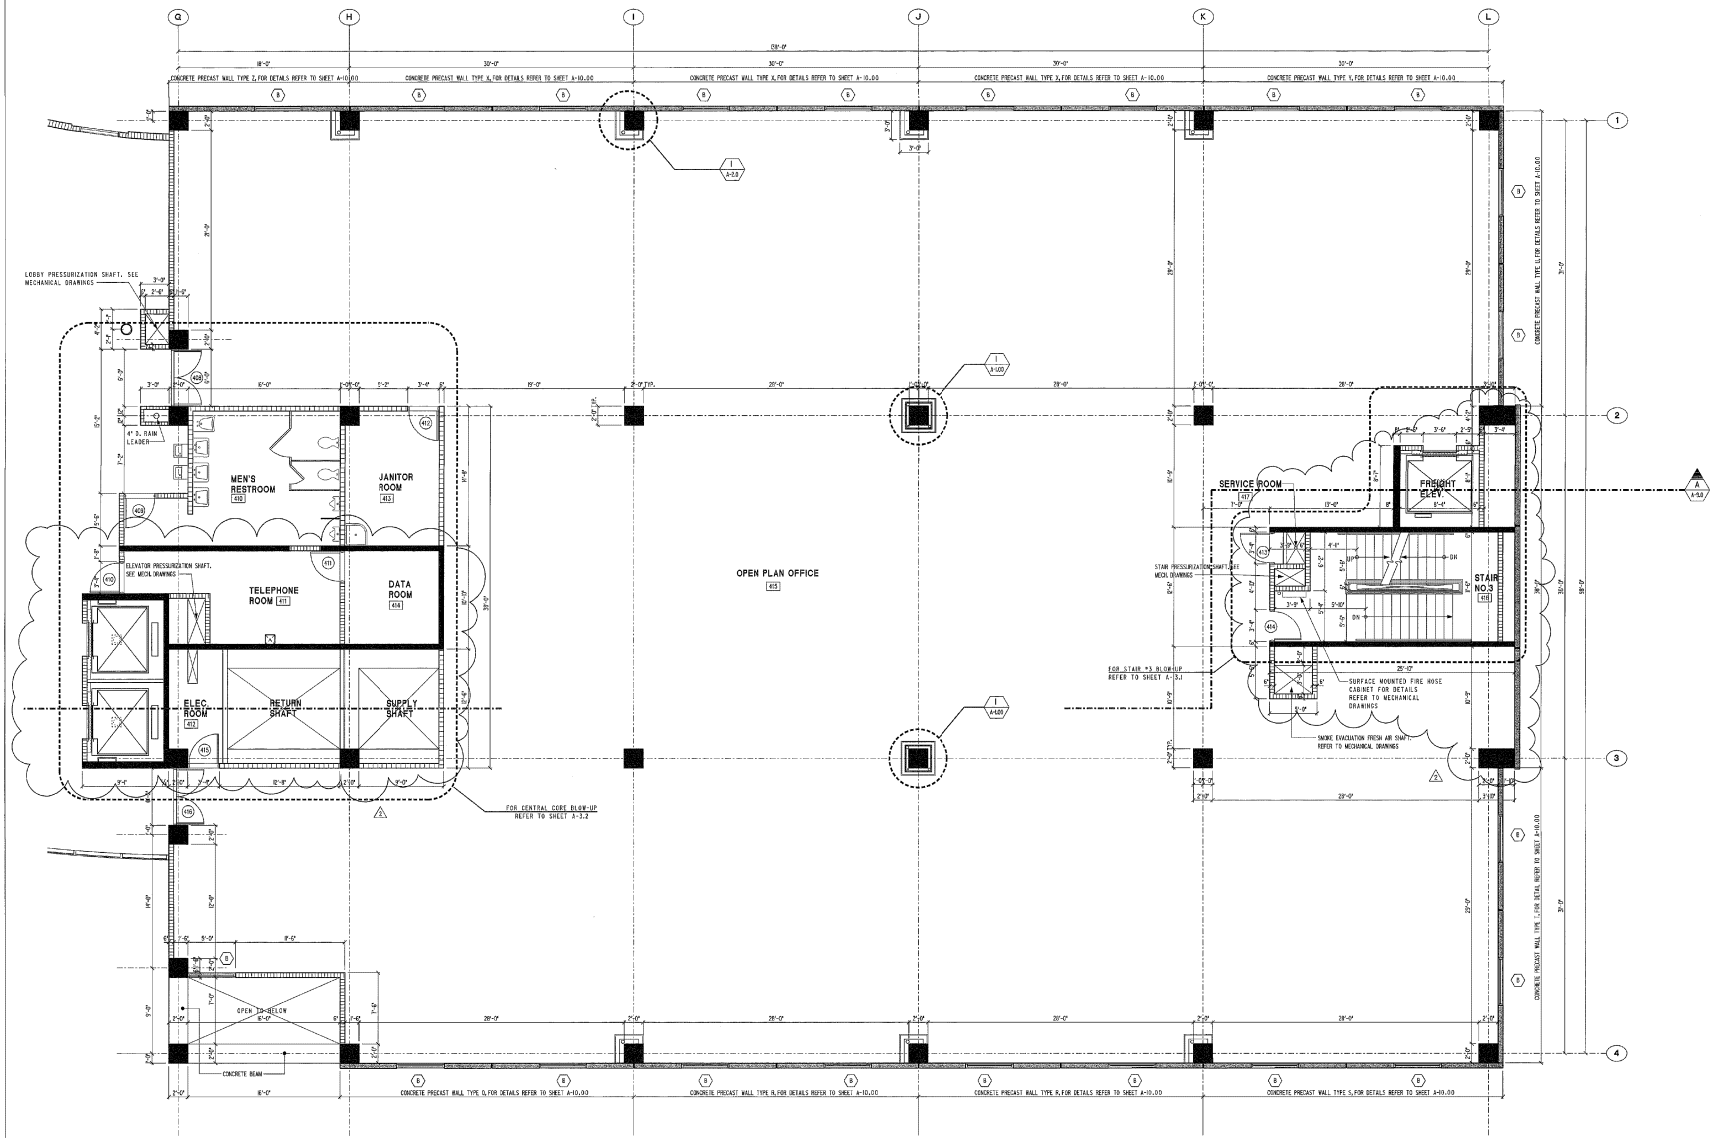

FOURTH FLOOR PLAN - WING B

SCALE: 1/8" = 1'-0"

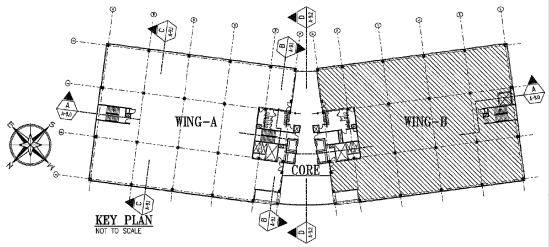

KEY PLAN
NOT TO SCALE

INTERPLAN PUERTO RICO
ARCHITECTS PLANNERS
Tel. (809) 753-8519 Fax (809) 281-2405
P.O. BOX 190582 SAN JUAN
PUERTO RICO 00936-0582

CORPORACION DEL FONDO DEL SEGURO DEL ESTADO BUILDING

STATE ROAD #838
RIO PIEDRAS, PUERTO RICO

FOURTH FLOOR PLAN WING-B

PLOT SCALE: 1/8" = 1'-0" 06/31

Legend

- REINF. CONC. WALL OR COL.
- PRECAST CONC. WALL
- CONC. BLOCK WALL
- LOW WALL
- GYPSUM BOARD WALL
- DOORS DESIGNATION
- WINDOWS DESIGNATION
- BRICK VENEER
- SLOPE 1/2" IN 6"
- EQUIPMENT OR ACCESSORIES
- CHANGE IN FLOOR FINISH
- LETTER OR NUMBER (SMC HEADER) — SECTION IDENTIFICATION
- NUMBER (BIG HEADER) — DETAIL IDENTIFICATION
- NUMBER (BIG HEADER) — WALL SECTIONS IDENTIFICATION
- LETTER OR NUMBER — AXIS IDENTIFICATION

IMPORTANT NOTE FOR CONTRACTOR

CONTRACTOR SHALL VERIFY ALL DIMENSIONS AND SITE CONDITIONS BEFORE PROCEEDING WITH WORK. IF ANY DISCREPANCIES, ERRORS, OR QUESTIONS SHOULD BE ENCOUNTERED ON PLANS, CONTRACTOR SHALL NOTIFY ARCHITECT BEFORE ANY PART OF THE WORK IS STARTED SO THAT PROPER CORRECTIONS ARE MADE. IF ARCHITECT IS NOT NOTIFIED PRIOR TO COMMENCING OF SAID WORK, THE CONTRACTOR SHALL BEAR FULL RESPONSIBILITY FOR ANY DISCREPANCIES, ERRORS AND/OR OMISSIONS.

ALL DESIGNS AND DRAWINGS HEREIN AND PRINTS ISSUED BY THE ARCHITECT ARE THE PROPERTY OF THE ARCHITECT AND SHALL NOT BE PLACED ON ANY OTHER LOCATION EXCEPT THE ONE FOR WHICH THEY WERE EXPRESSLY DESIGNED.

IF THESE DRAWINGS OR ANY PART THEREOF IS REPRODUCED WITHOUT THE CONSENT OF THE ARCHITECT, THE PERSON SO DOING WILL BE REQUIRED TO SEE ARCHITECT FOR HIS FULL EXAMINATION.

CONTRACTOR SHALL NOT USE FOR CONSTRUCTION PURPOSES ANY DRAWINGS THAT WERE ADVANCED TO HIM PRIOR TO THE START OF CONSTRUCTION. ALL PLANS BEING USED BY CONTRACTOR SHOULD BEAR A STAMP WITH THE LABEL: "FOR CONSTRUCTION ONLY" SIGNED BY ARCHITECT.

PERMITS & ENDORSEMENT

AGENCIES	NUMBER	DATE
J.P.		
A.R.P.E.		
A.E.E.		
A.A.A.		
D.T.O.P.		

NO.	REVISION	BY	DATE
	NEW DIM. FOR PIT ELEV. &		
2	THICKNESS FOR CONC. WALL	JM/JFL	1/27/99
	ROOM DESIGNATION	JM/JFL	2/5/99

Construction Drawing Revisions

Consultants
Site : M. CUELLO/HNI
Structural : D. DEL MORO
Plumbing : J.PUIG
Mech. A/C : J.PUIG
Electrical : L. VIDAL

Project No. : 97003
Drawn By : A. DURAN
Plot Date : 08/29/00
File Name : A-04_0.DGN

A-4.1

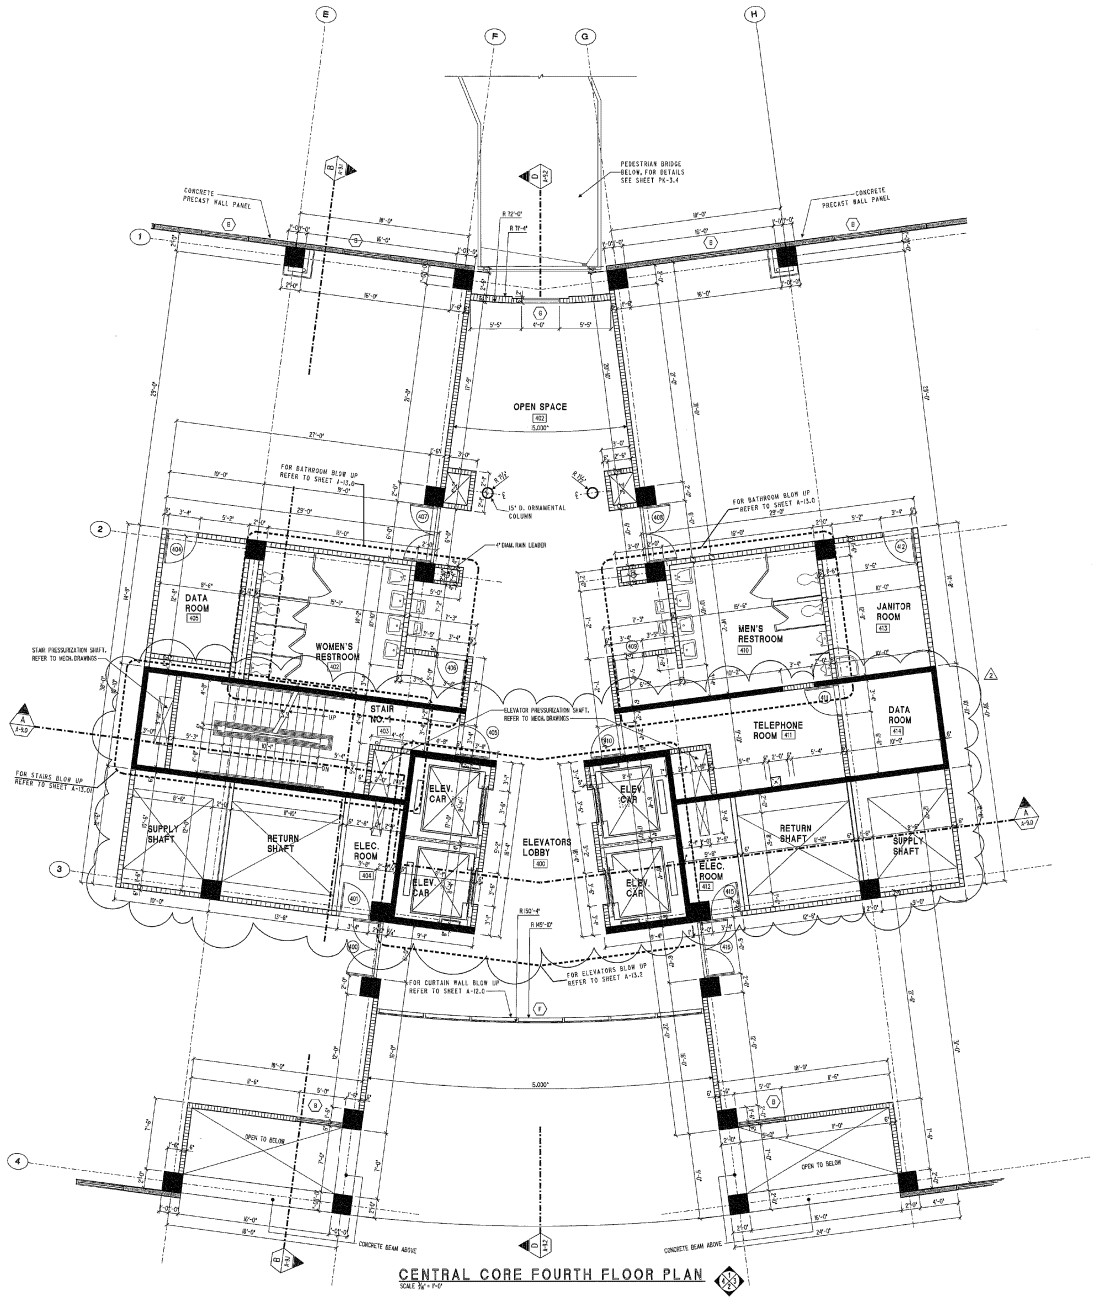

CENTRAL CORE FOURTH FLOOR PLAN
SCALE 3/16" = 1'-0"

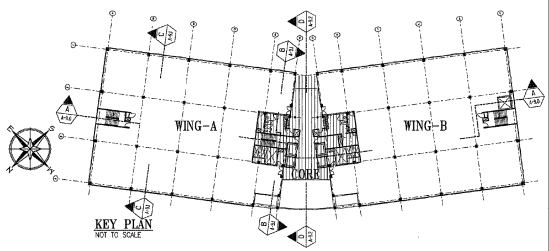

KEY PLAN
NOT TO SCALE

INTERPLAN
PUERTO RICO
ARCHITECTS PLANNERS
Tel. (809) 753-3539 Fax (809) 251-2405
P.O. BOX 363692 SAN JUAN
PUERTO RICO 00936-3692

CORPORACION DEL FONDO DEL SEGURO DEL ESTADO BUILDING

STATE ROAD #833
RIO PIEDRAS, PUERTO RICO

CENTRAL CORE
FOURTH FLOOR PLAN
PLOT SCALE: 3/16" = 1'-0" 06/31

Legend

- REINF. CONC. WALL OR COL.
- PRECAST CONC. WALL
- CONC. BLOCK WALL
- GYP. WALL
- GYPSUM BOARD WALL
- NUMBER — DOOR'S DESIGNATION
- NUMBER — WINDOWS DESIGNATION
- NUMBER — FRAME HEADER
- SLOPE 1/2" in 0'
- NUMBER — EQUIPMENT OR ACCESSORIES
- CHANGE IN FLOOR FINISH
- LETTER OR NUMBER (ONE NUMBER) — SECTION IDENTIFICATION
- NUMBER (TWO NUMBER) — DETAIL IDENTIFICATION
- NUMBER (TWO NUMBER) — WALL SECTIONS IDENTIFICATION
- LETTER OR NUMBER — AXIS IDENTIFICATION

IMPORTANT NOTE FOR CONTRACTOR

CONTRACTOR SHALL VERIFY ALL DIMENSIONS AND SITE CONDITIONS BEFORE PROCEEDING WITH WORK. IF ANY DISCREPANCIES, ERRORS OR OMISSIONS SHOULD BE ENCOUNTERED ON PLANS, CONTRACTOR SHALL NOTIFY ARCHITECT BEFORE ANY PART OF THE WORK IS STARTED SO THAT PROPER CORRECTIONS ARE MADE. IF ARCHITECT IS NOT NOTIFIED PRIOR TO COMMENCING OF THE WORK, THE CONTRACTOR SHALL BEAR FULL RESPONSIBILITY FOR ANY DISCREPANCIES ERRORS AND/OR OMISSIONS.

ALL DESIGNS AND DRAWINGS AS WELL AND PRINTS ISSUED BY THE ARCHITECT ARE THE PROPERTY OF THE ARCHITECT AND SHALL NOT BE REUSED ON ANY OTHER LOCATION EXCEPT THE ONE FOR WHICH THEY WERE EXPRESSLY INTENDED.

IF THESE DRAWINGS OR ANY PART THEREOF IS REPRODUCED WITHOUT THE CONSENT OF THE ARCHITECT, THE PERSON SO DOING WILL BE INVITED TO THE ARCHITECT FOR HIS FULL COMMISSION.

CONTRACTOR SHALL NOT USE FOR CONSTRUCTION PURPOSES ANY DRAWINGS THAT WERE ALTERED TO HIS KNOW TO THE START OF CONSTRUCTION. ALL PLANS BEING USED BY CONTRACTOR SHOULD BEAR A STAMP WITH THE LABEL: "FOR CONSTRUCTION ONLY" SIGNED BY ARCHITECT.

PERMITS & ENDORSEMENT

AGENCIES	NUMBER	DATE
J.P.		
A.R.P.E.		
A.E.E.		
A.A.A.		
D.T.O.P.		

NO.	REVISION	BY	DATE
	NEW DIM. FOR PIT ELEV. &		
1	THICKNESS FOR CONC. WALL	JM/JPL	7/27/99

Construction Drowing Revisions

Consultants
Site : M. QUILLICHINI
Structural : B. DEL NERO
Plumbing : J.PUIG
Mech. A/C : J.PUIG
Electrical : L. VIDAL

Project No. : 97003
Drawn By : P.JALAYEMO
Plot Date : 08/29/00
File Name : A-04.02.DGN

A-4.2

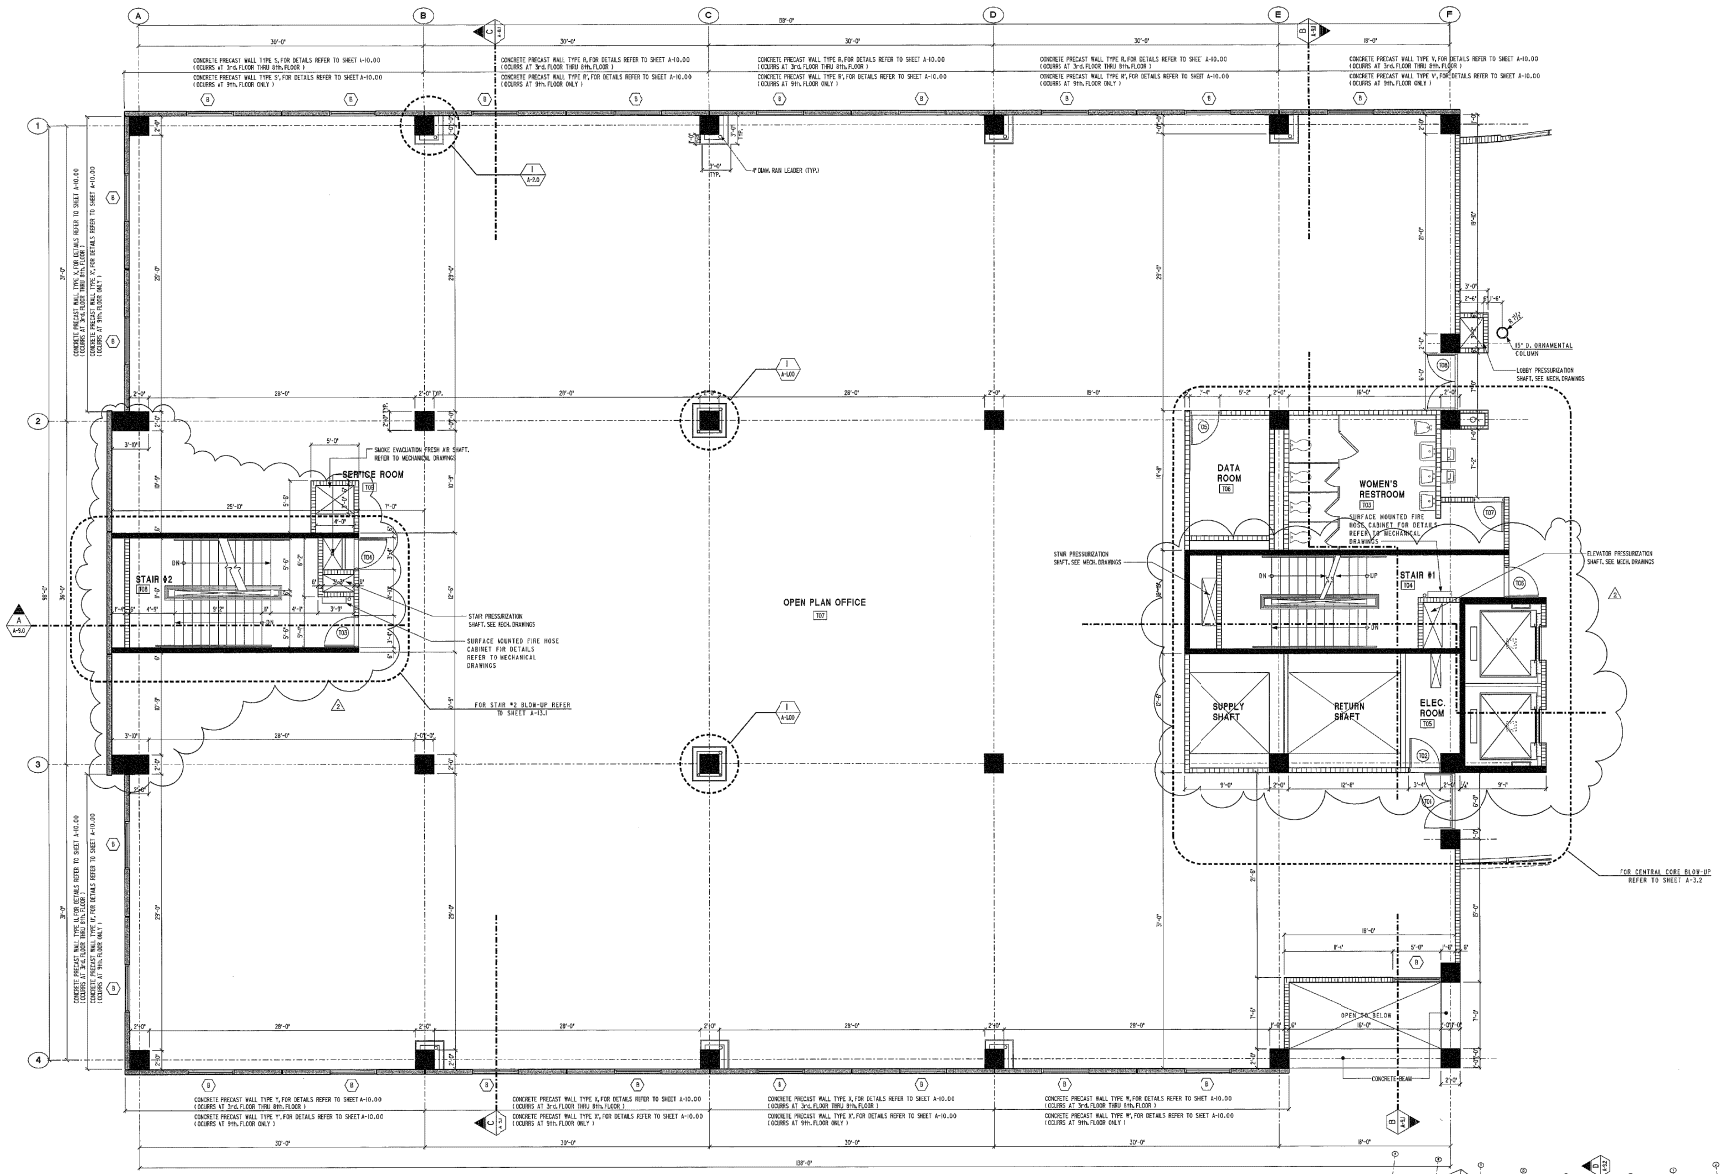

FIFTH FLOOR THRU NINTH FLOOR PLAN - WING A

SCALE: 3/16" = 1'-0"

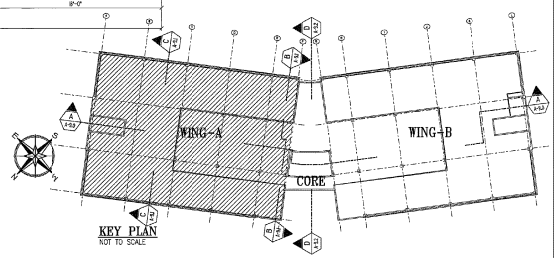

KEY PLAN
NOT TO SCALE

INTERPLAN PUERTO RICO
ARCHITECTS PLANNERS
Tel: (787) 765-0535 Fax: (787) 281-2405
P.O. BOX 363943 SAN JUAN
PUERTO RICO 00936-3943

CORPORACION DEL FONDO DEL SEGURO DEL ESTADO BUILDING

STATE ROAD #836
RIO PIEDRAS, PUERTO RICO

FIFTH FLOOR THRU NINTH FLOOR PLAN WING-A
PLOT SCALE: 3/16" = 1'-0" (16/3)

Legend

- REINF. CONC. WALL OR COL.
- PRECAST CONC. WALL
- CONC. BLOCK WALL
- STUD WALL
- GYPSUM BOARD WALL
- DOORS DESIGNATION
- WINDOWS DESIGNATION
- ROOM NUMBER
- SLOPE 1/2" IN 1'
- EQUIPMENT OR ACCESSORIES
- CHANGE IN FLOOR FINISH
- LETTER OR NUMBER (TWO NUMBER) — SECTION IDENTIFICATION
- NUMBER AND NUMBER — DETAIL IDENTIFICATION
- NUMBER AND NUMBER — WALL SECTIONS IDENTIFICATION
- LETTER OR NUMBER — AXIS IDENTIFICATION

IMPORTANT NOTE FOR CONTRACTOR

CONTRACTOR SHALL VERIFY ALL DIMENSIONS AND SITE CONDITIONS BEFORE PROCEEDING WITH WORK. IF ANY DISCREPANCIES, ERRORS OR OMISSIONS SHOULD BE ENCOUNTERED ON PLANS, CONTRACTOR SHALL NOTIFY ARCHITECT BEFORE ANY PART OF THE WORK IS STARTED SO THAT PROPER CORRECTIONS ARE MADE. IF ARCHITECT IS NOT NOTIFIED PRIOR TO COMMENCING OF THE WORK, THE CONTRACTOR SHALL BEAR FULL RESPONSIBILITY FOR ANY DISCREPANCIES. FIGURES ALWAYS OVERGOES.

ALL DESIGNS AND DRAWINGS HEREIN AND POINTS ISSUED BY THE ARCHITECT ARE THE PROPERTY OF THE ARCHITECT AND SHALL NOT BE REUSED ON ANY OTHER LOCATION EXCEPT THE ONE FOR WHICH SUCH WERE EXPRESSLY DESIGNED.

IF THESE DRAWINGS OR ANY PART THEREOF IS REPRODUCED WITHOUT THE CONSENT OF THE ARCHITECT, THE PERSON SO DOING WILL BE HOLDED TO THE ARCHITECT FOR HIS FULL COMMISSION.

CONTRACTOR SHALL NOT USE FOR CONSTRUCTION PURPOSES ANY DRAWINGS THAT WERE ANNEXED TO HIM PRIOR TO THE START OF CONSTRUCTION. ALL PLANS BEING USED BY CONTRACTOR SHOULD BEAR A STAMP WITH THE LABEL: "FOR CONSTRUCTION ONLY" SIGNED BY ARCHITECT.

PERMITS & ENDORSEMENT

AGENCIES	NUMBER	DATE
J.P.		
A.R.P.E.		
A.E.E.		
A.A.A.		
D.T.O.P.		

NO.	REVISION	BY	DATE
1	NEW DIM. FOR PIT ELEV. & THICKNESS FOR CONC. WALL	JM/JFL	7/27/99

Construction Drawing Revisions

Consultants
Site : M. QUILICHINI
Structural : D. DEL NERO
Plumbing : J.PUIG
Mech. A/C : J.PUIG
Electrical : L. VIDAL

Project No. : 97003
Drawn By : A.DURAN
Plot Date : 08/28/00
File Name : A-05.30.DGN

A-5.0

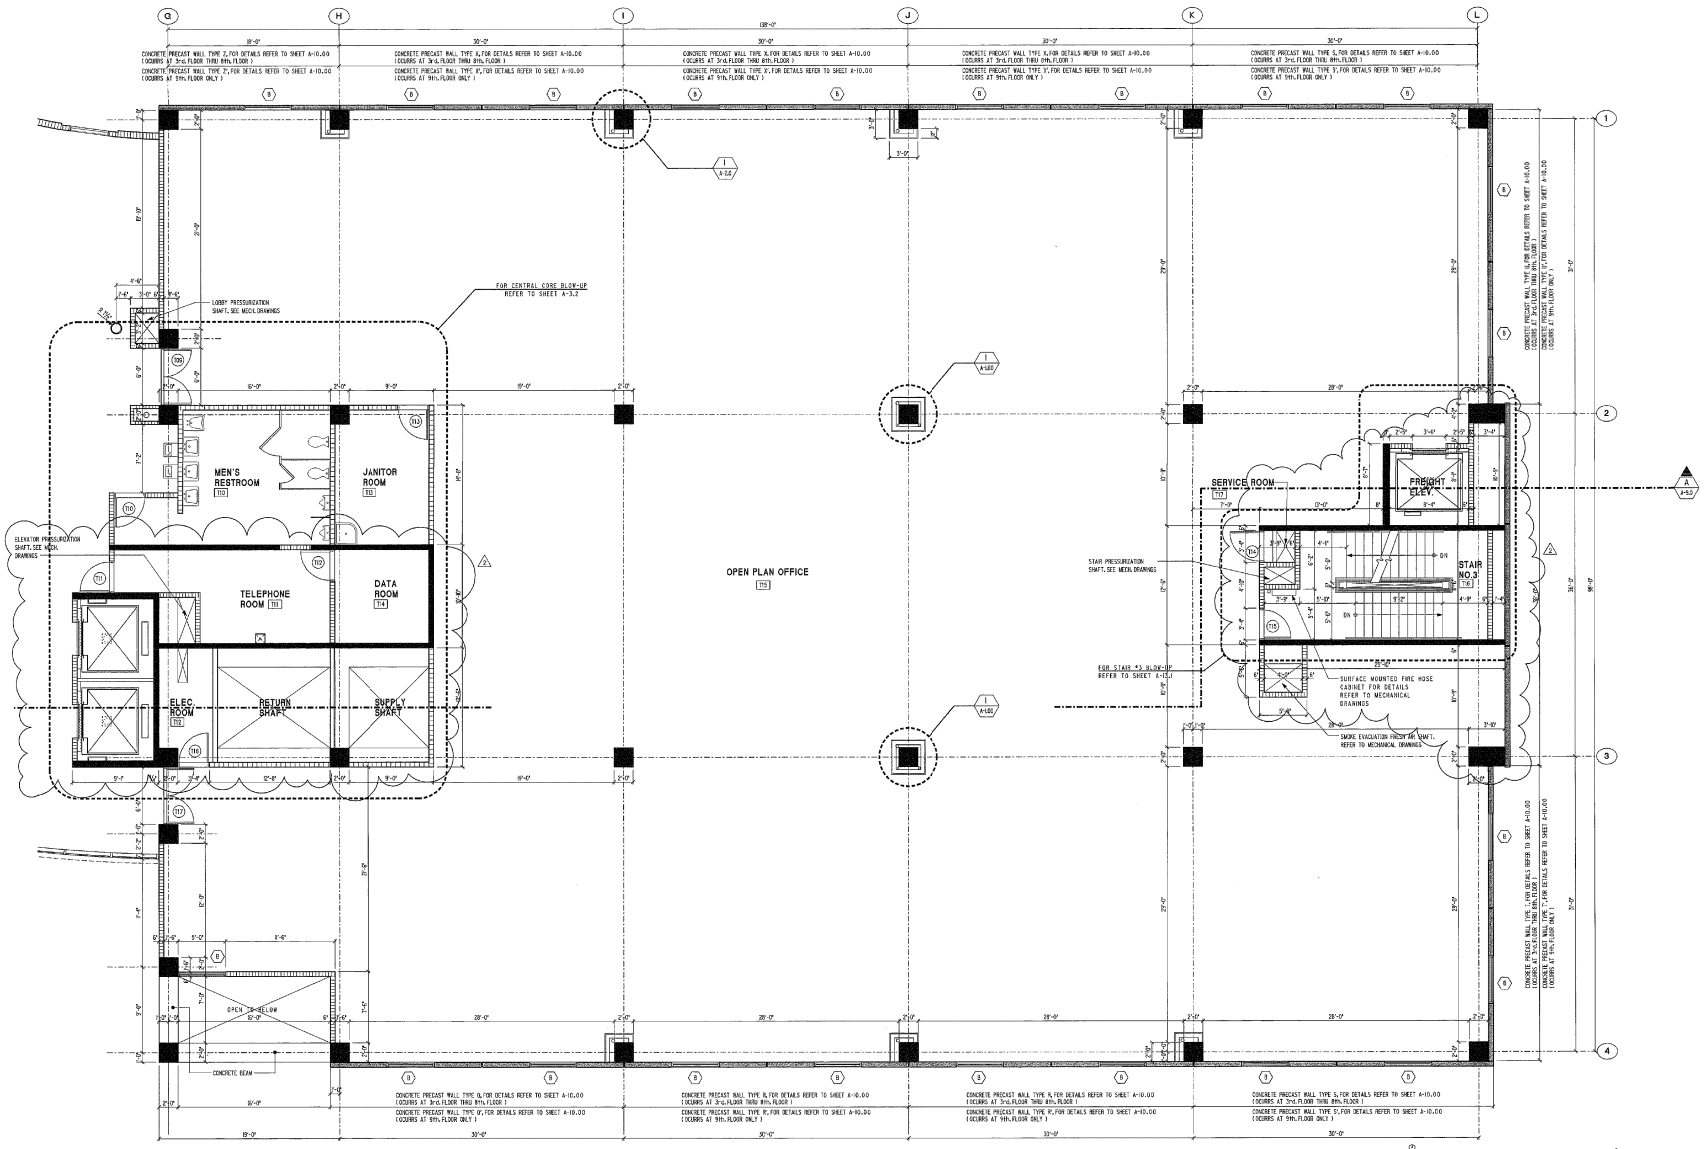

FIFTH FLOOR THRU NINTH FLOOR PLAN - WING B

SCALE: 3/16" = 1'-0"

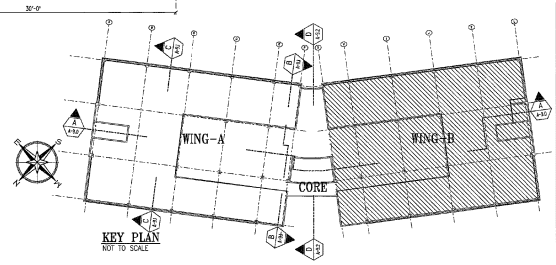

KEY PLAN
NOT TO SCALE

INTERPLAN PUERTO RICO
ARCHITECTS PLANNERS
Tel: (809) 753-2520 Fax: (809) 751-3385
P.O. BOX 363063 SAN JUAN
PUERTO RICO 00936-8563

CORPORACION DEL FONDO DEL SEGURO DEL ESTADO BUILDING

STATE ROAD #838
RIO PIEDRAS, PUERTO RICO

FIFTH FLOOR THRU NINTH FLOOR PLAN WING-B
PLOT SCALE: 3/16" = 1'-0" (16/3)

Legend

- REINF. CONC. WALL OR COL.
- PRECAST CONC. WALL
- CONC. BLOCK WALL
- GYPSUM BOARD WALL
- NUMBER — DOORS DESIGNATION
- NUMBER — WINDOWS DESIGNATION
- NUMBER — ROOM NUMBER
- SLOPE 1/2" IN 1'
- NUMBER — HARDWARE OR ACCESSORIES
- CHANGE IN FLOOR FINISH
- LETTER OR NUMBER (NO NUMBER) — SECTION IDENTIFICATION
- NUMBER (NO NUMBER) — DETAIL IDENTIFICATION
- NUMBER (NO NUMBER) — WALL SECTIONS IDENTIFICATION
- LETTER OR NUMBER — AXES IDENTIFICATION

IMPORTANT NOTE FOR CONSTRUCTION

CONTRACTOR SHALL VERIFY ALL DIMENSIONS AND SITE CONDITIONS BEFORE PROCEEDING WITH WORK. IF ANY DISCREPANCIES, ERRORS, OR OMISSIONS SHOULD BE ENCOUNTERED ON PLANS, CONTRACTOR SHALL NOTIFY ARCHITECT BEFORE ANY PART OF THE WORK IS STARTED SO THAT PROPER CORRECTIONS ARE MADE. IF ARCHITECT IS NOT NOTIFIED PRIOR TO COMMENCING OF THE WORK, THE CONTRACTOR SHALL BEAR FULL RESPONSIBILITY FOR ANY DISCREPANCIES, ERRORS AND/OR OMISSIONS.

ALL DESIGNS AND DRAWINGS HEREIN AND PRINTS ISSUED BY THE ARCHITECT ARE THE PROPERTY OF THE ARCHITECT AND SHALL NOT BE FILLED ON ANY CIRCLE LOCATION EXCEPT THE ONE FOR WHICH THEY WERE EXPRESSLY DESIGNED.

IF THESE DRAWINGS OR ANY PART THEREOF IS REPRODUCED WITHOUT THE CONSENT OF THE ARCHITECTS THE PERSON SO DOING WILL BE ASSESSED TO THE ARCHITECT FOR HIS FULL COMPENSATION.

CONTRACTOR SHALL NOT USE FOR CONSTRUCTION PURPOSES ANY DRAWINGS THAT WERE ADVANCED TO HIM PRIOR TO THE START OF CONSTRUCTION. ALL PLANS BEING USED BY CONTRACTOR SHOULD BORE A STAMP WITH THE LEGEND: "FOR CONSTRUCTION ONLY" SIGNED BY ARCHITECT.

PERMITS & ENDORSEMENT

AGENCIES	NUMBER	DATE
J.P.		
A.R.P.E.		
A.E.E.		
A.A.A.		
D.T.O.P.		

NO.	REVISION	BY	DATE
2	NEW DIM. FOR PIT ELEV. & THICKNESS FOR CONC. WALL	JM/JF	7/27/99

Construction Drawing Revisions

Consultants
Site : M. QUILLICHINI
Structural : D. DEL MORO
Plumbing : J.PUIG
Mech. A/C : J.PUIG
Electrical : L. VIDAL

Project No. : 97003
Drawn By : A. DURAN
Plot Date : 08/29/00
File Name : A-05.DGN

A-5.1

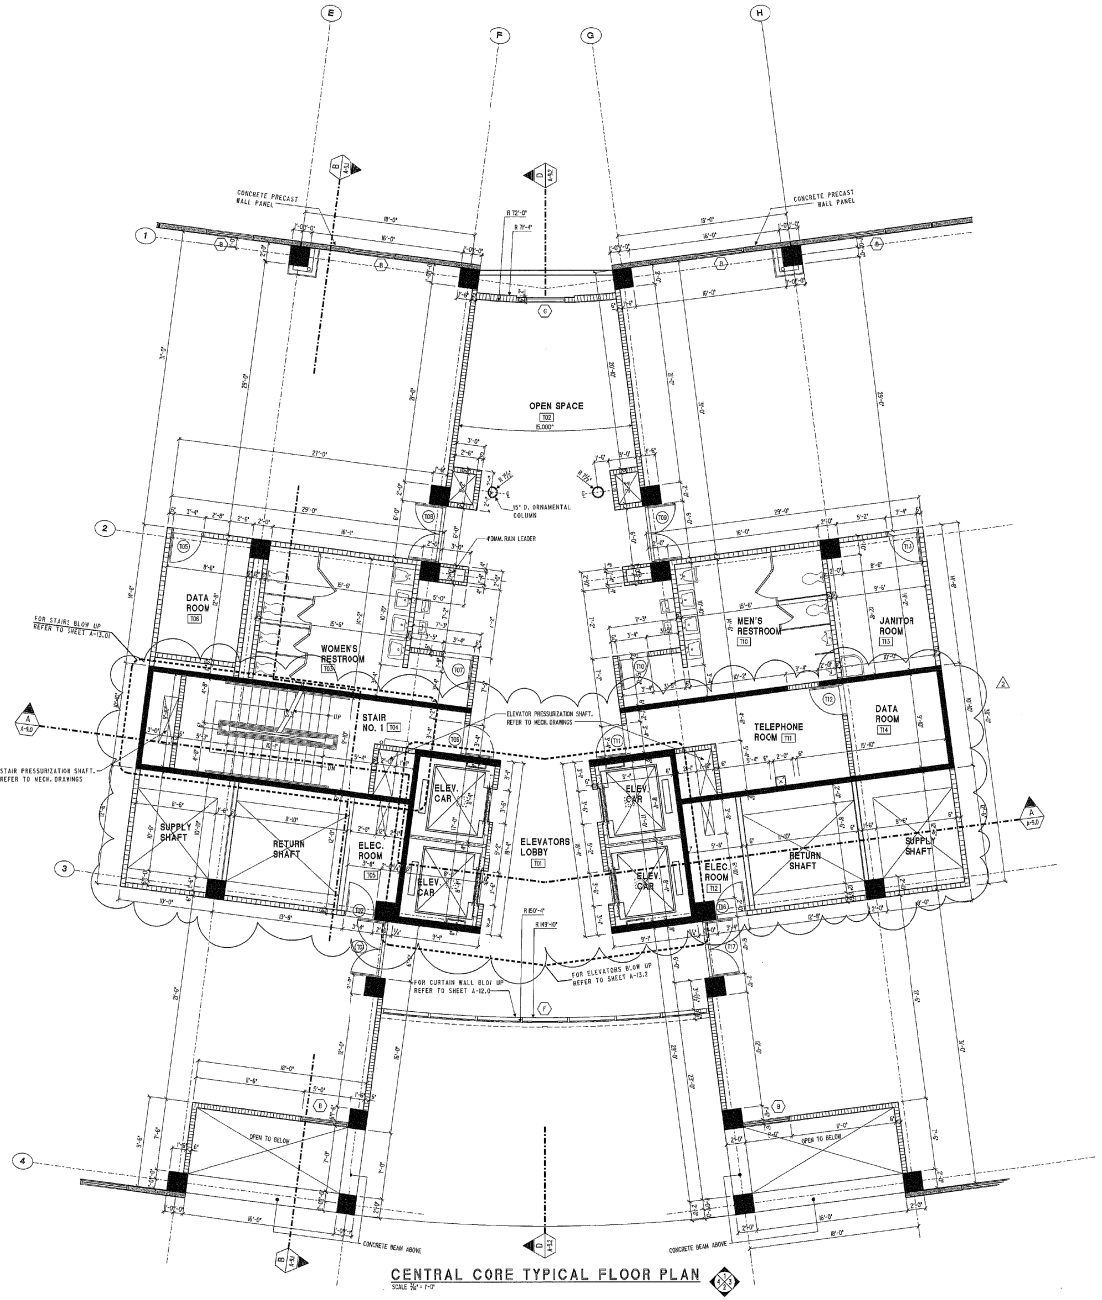

CENTRAL CORE TYPICAL FLOOR PLAN

SCALE 1/8" = 1'-0"

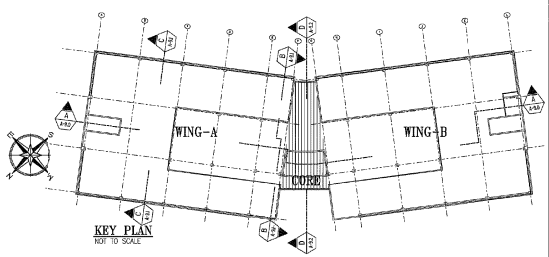

KEY PLAN

NOT TO SCALE

INTERPLAN PUERTO RICO

ARCHITECTS PLANNERS

Tel. (809) 753-0519 Fax (809) 751-1445

P.O. Box 363053 San Juan

PUERTO RICO 00936-8053

CORPORACION DEL FONDO DEL SEGURO DEL ESTADO BUILDING

STATE ROAD #836

RIO PIEDRAS, PUERTO RICO

FIFTH FLOOR THRU NINTH FLOOR CENTRAL CORE

PLOT SCALE: 1/8"=1'-0"

Legend

- REINF. CONC. WALL OR COL.
- PRECAST CONC. WALL
- CONC. BLOCK WALL
- S/W WALL
- GYPSUM BOARD WALL
- NUMBER — DOOR'S DESIGNATION
- NUMBER — WINDOWS DESIGNATION
- NUMBER — FINISH NUMBER
- SLOPE 1/2" IN 1'
- NUMBER — EQUIPMENT OR ACCESSORIES
- CHANGE IN FLOOR FINISH
- LETTER OR NUMBER / ENG. NUMBER — SECTION IDENTIFICATION
- NUMBER / DWG. NUMBER — DETAIL IDENTIFICATION
- NUMBER / DWG. NUMBER — WALL SECTIONS IDENTIFICATION
- LETTER OR NUMBER — AXIS IDENTIFICATION

IMPORTANT NOTE FOR CONTRACTOR

CONTRACTOR SHALL VERIFY ALL DIMENSIONS AND SITE CONDITIONS BEFORE PROCEEDING WITH WORK. IF ANY DISCREPANCIES, ERRORS OR OMISSIONS SHOULD BE ENCOUNTERED ON PLANS, CONTRACTOR SHALL NOTIFY ARCHITECT BEFORE ANY PART OF THE WORK IS STARTED SO THAT PROPER CORRECTIONS ARE MADE. IF ARCHITECT IS NOT NOTIFIED PRIOR TO COMMENCING OF THE WORK, THE CONTRACTOR SHALL ASSUME FULL RESPONSIBILITY FOR ANY DISCREPANCIES, ERRORS AND/OR OMISSIONS.

ALL DESIGNS AND DRAWINGS (CEDIN AND PRINTS ISSUED BY THE ARCHITECT ARE THE PROPERTY OF THE ARCHITECT AND SHALL NOT BE REUSED ON ANY OTHER LOCATION EXCEPT THE ONE FOR WHICH THEY WERE EXPRESSLY RESERVED.

IF THESE DRAWINGS OR ANY PART THEREOF IS REPRODUCED WITHOUT THE CONSENT OF THE ARCHITECT, THE PERSON OR DOING WILL BE ASSIGNED TO THE ARCHITECT FOR HIS FULL COMMISSION.

CONTRACTOR SHALL NOT USE FOR CONSTRUCTION PURPOSES ANY DRAWINGS THAT WERE ADVANCED TO HIM PRIOR TO THE STAMP OF CONSTRUCTION. ALL PLANS BEING USED BY CONTRACTOR SHOULD BEAR A STAMP WITH THE LABEL: "FOR CONSTRUCTION ONLY" SIGNED BY ARCHITECT.

PERMITS & ENDORSEMENT

AGENCIES	NUMBER	DATE
J.P.		
A.R.P.E.		
A.E.E.		
A.A.A.		
D.T.O.P.		

NO.	REVISION	BY	DATE
1	NEW DIM. FOR PIT ELEV. & THICKNESS FOR CONC. WALL	JM/JFL	7/27/99

Construction Drawing Revisions

Consultants

Site : M. QUILLICHINI

Structural : R. DEL NERO

Plumbing : J.PUIG

Mech. A/C : J.PUIG

Electrical : L. VIDAL

Project No. : 97002

Drawn By : P.LLAUPENDO

Plot Date : 08/29/00

File Name : A-05.32.DGN

A-5.2

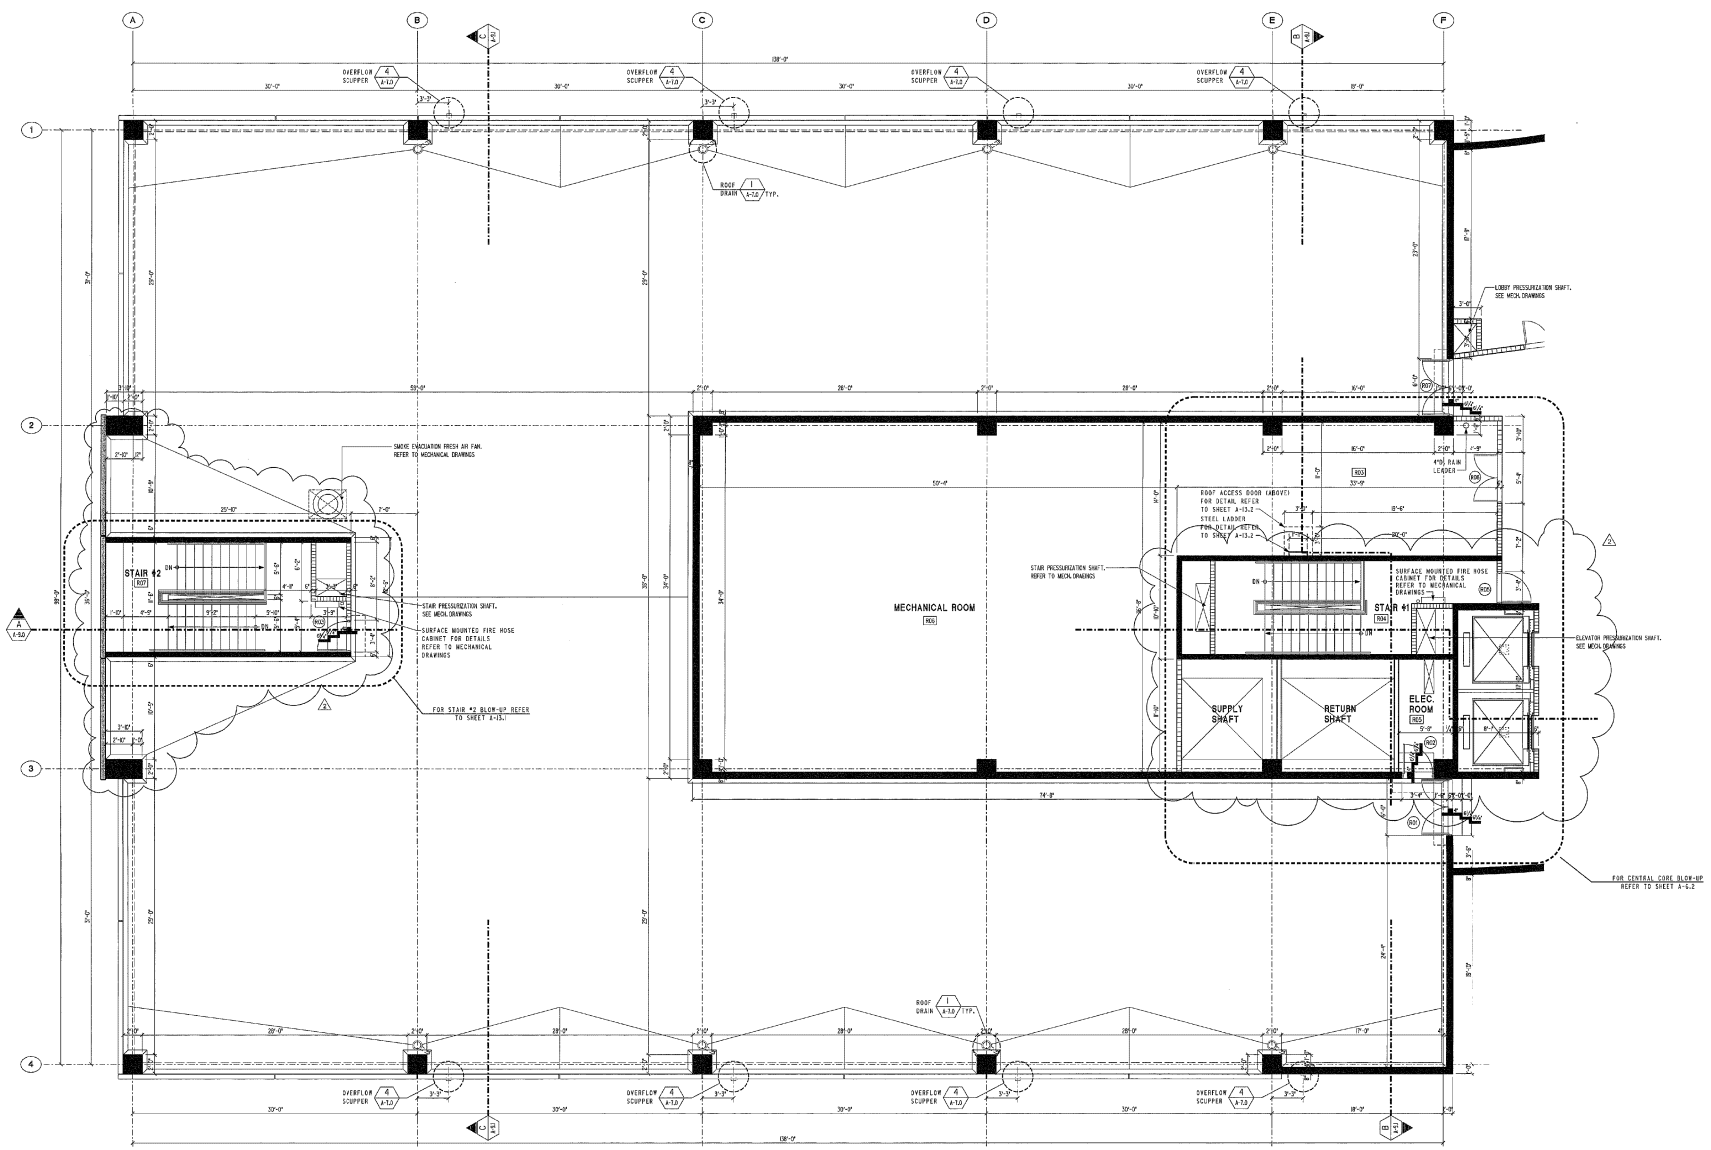

TENTH FLOOR PLAN - WING A

SCALE: 3/16" = 1'-0"

NOTE:
- FOR ROOF DRAIN & BUILT-UP ROOF INFORMATION REFER TO SHEET A-7.0

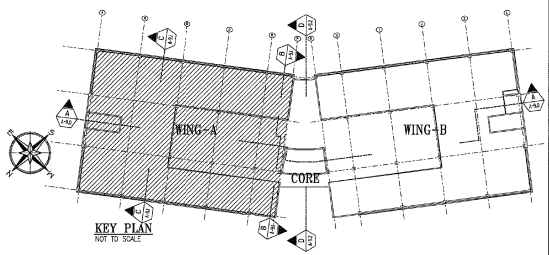

KEY PLAN
NOT TO SCALE

INTERPLAN
PUERTO RICO
ARCHITECTS PLANNERS
Tel. (809) 753-8539 Fax (809) 751-7435
P.O. BOX 190613 San Juan
PUERTO RICO 00919-0613

CORPORACION DEL FONDO DEL SEGURO DEL ESTADO BUILDING

STATE ROAD #838
RIO PIEDRAS, PUERTO RICO

TENTH FLOOR PLAN WING-A

PLOT SCALE: 3/16" = 1'-0" 06/30

Legend

- REINF. CONC. WALL OR COL.
- PRECAST CONC. WALL
- CONC. BLOCK WALL
- GYPSUM BOARD WALL
- NUMBER — DOOR'S DESIGNATION
- NUMBER — WINDOWS DESIGNATION
- NUMBER — ROOM NUMBER
- SLOPE 1/2" IN 1'
- NUMBER — EQUIPMENT OR ACCESSORIES
- CHANGE IN FLOOR FINISH
- LETTER OR NUMBER / TWO NUMBER — SECTION IDENTIFICATION
- NUMBER / BIG NUMBER — DETAIL IDENTIFICATION
- NUMBER / SMALL NUMBER — WALL SECTIONS IDENTIFICATION
- LETTER OR NUMBER — AXIS IDENTIFICATION

IMPORTANT NOTE FOR CONTRACTOR

CONTRACTOR SHALL VERIFY ALL DIMENSIONS AND SITE CONDITIONS BEFORE PROCEEDING WITH WORK. IF ANY DISCREPANCIES, ERRORS OR OMISSIONS SHOULD BE ENCOUNTERED IN PLANS, CONTRACTOR SHALL NOTIFY ARCHITECT BEFORE ANY PART OF THE WORK IS STARTED SO THAT PROPER CORRECTIONS ARE MADE. IF DISCREPECT IS NOT NOTIFIED PRIOR TO COMENCING OF THE WORK, THE CONTRACTOR SHALL BEAR FULL RESPONSIBILITY FOR ANY DISCREPANCIES, ERRORS AND/OR OMISSIONS.

ALL DESIGNS AND DRAWINGS HEREIN AND PRINTS ISSUED BY THE ARCHITECT ARE THE PROPERTY OF THE ARCHITECT AND SHALL NOT BE REUSED ON ANY OTHER LOCATION EXCEPT THE ONE FOR WHICH THEY WERE EXPRESSLY DESIGNED.

IF THESE DRAWINGS OR ANY PART THEREOF IS REPRODUCED WITHOUT THE CONSENT OF THE ARCHITECT, THE PERSON SO DOING WILL BE LIABLE TO THE ARCHITECT FOR HIS FULL COMMISSION.

CONTRACTOR SHALL NOT USE FOR CONSTRUCTION PURPOSES ANY DRAWINGS THAT WERE ALTERED AS FOR PRINT BY THE START OF CONSTRUCTION. ALL PLANS BEING USED BY CONTRACTOR SHOULD BEAR A STAMP WITH THE LEGEND: "FOR CONSTRUCTION ONLY" SIGNED BY ARCHITECT.

PERMITS & ENDORSEMENT

AGENCIES	NUMBER	DATE
J.P.		
A.R.P.E.		
A.E.E.		
A.A.A.		
D.T.O.P.		

NO.	REVISION	BY	DATE
	NEW DIM. FOR PIT ELEV. A.		
1	THICKNESS FOR CONC. WALL	JM/JFL	7/27/99

Construction Drawing Revisions

Consultants
Site : M. CUILICHINI
Structural : D. DEL HERO
Plumbing : J.PUIG
Mech. A/C : J.PUIG
Electrical : L. VIDAL

Project No. : 97003
Drawn By : J. FELICIANO
Plot Date : 08/29/03
File Name : A-06_0330R

A-6.0

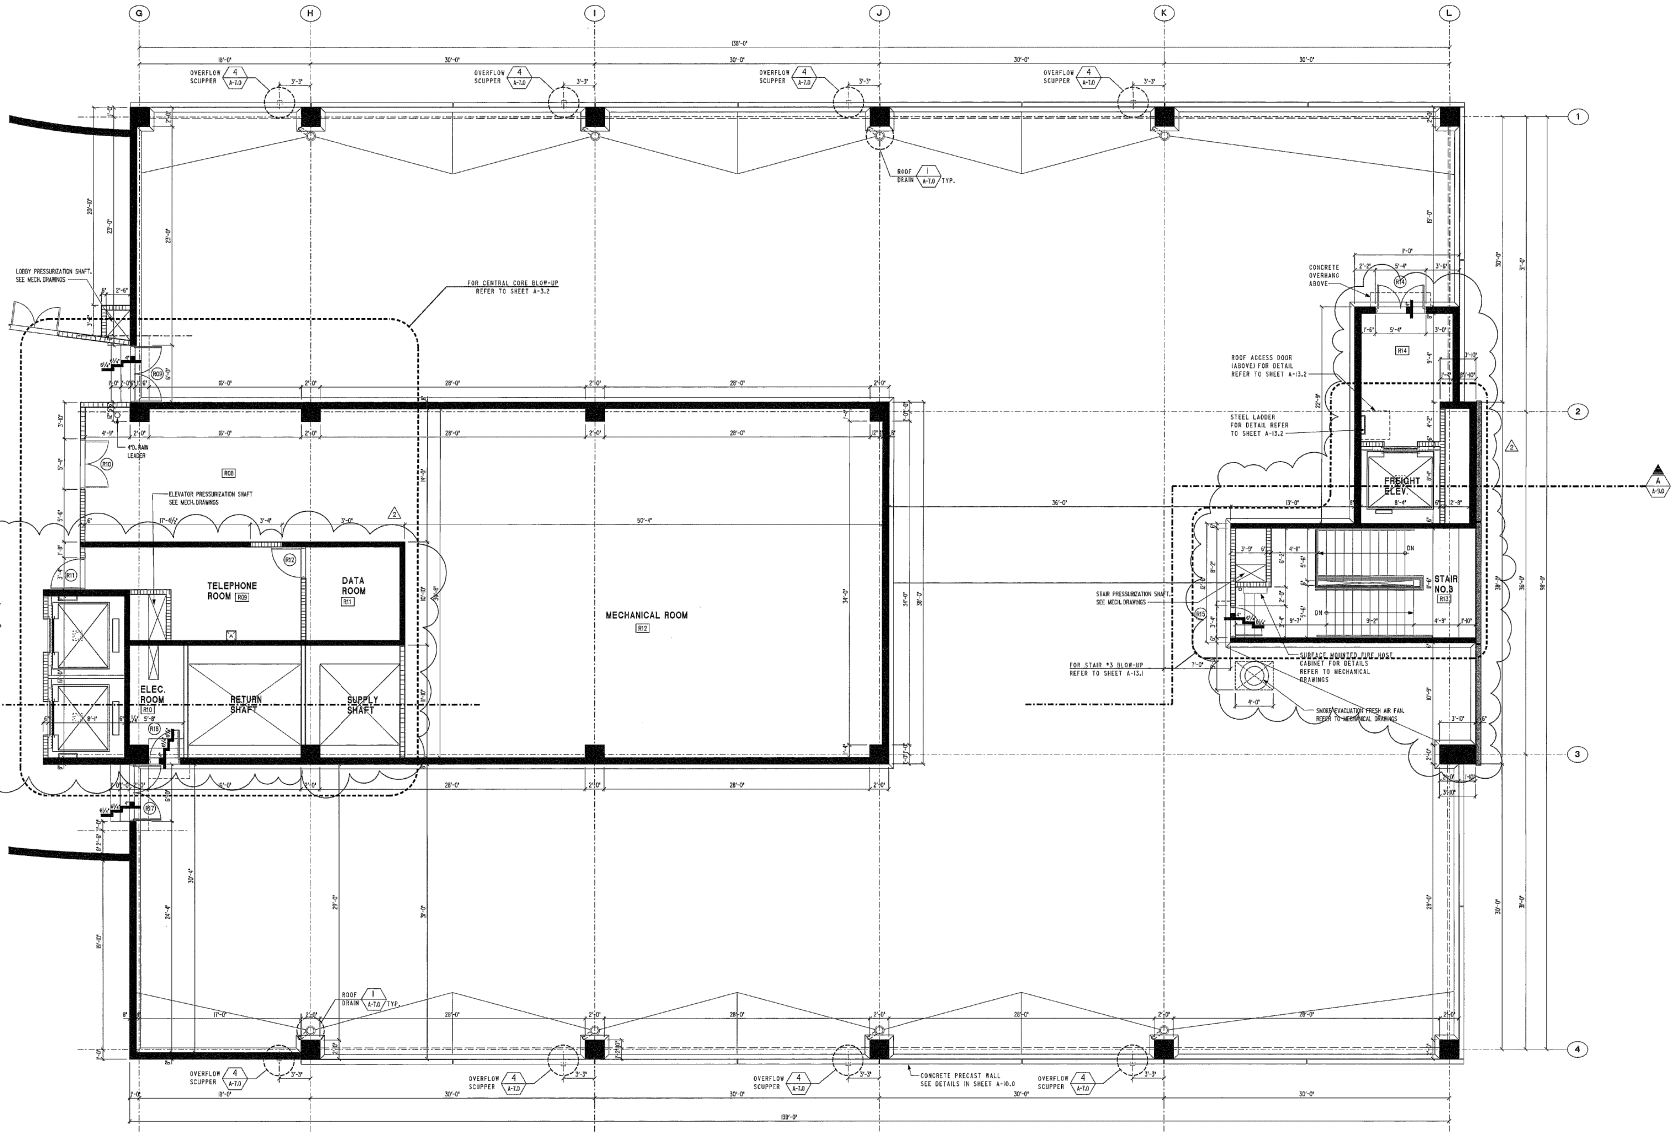

ROOF PLAN - WING B

SCALE: 3/16" = 1'-0"

NOTE:
- FOR ROOF DRAIN & BUILT-UP ROOF INFORMATION REFER TO SHEET A-7.0

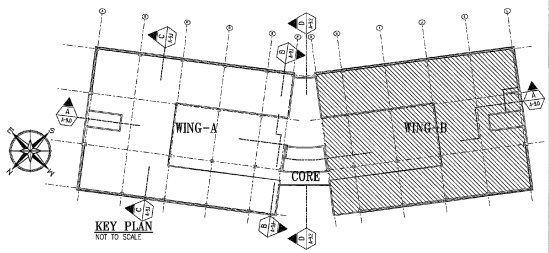

KEY PLAN
NOT TO SCALE

INTERPLAN PUERTO RICO
ARCHITECTS PLANNERS
Tel (809) 722-0150 Fax (809) 721-3430
P.O. BOX 363063 SAN JUAN
PUERTO RICO 00936-3063

CORPORACION DEL FONDO DEL SEGURO DEL ESTADO BUILDING

STATE ROAD #838
RIO PIEDRAS, PUERTO RICO

TENTH FLOOR PLAN WING-B

PLOT SCALE: 3/16" = 1'-0" (16/3)

Legend

	REINF. CONC. WALL OR COL.
	PRECAST CONC. WALL
	CONC. BLOCK WALL
	L.W. WALL
	GYPSUM BOARD WALL
NUMBER	DOOR DESIGNATION
NUMBER	WINDOW DESIGNATION
NUMBER	ROOM NUMBER
	SLOPE 1/2" IN 1'
NUMBER	EQUIPMENT OR ACCESSORIES
	CHANGE IN FLOOR FINISH
LETTER OR NUMBER / CONC. NUMBER	SECTION IDENTIFICATION
NUMBER / GRID NUMBER	DETAIL IDENTIFICATION
NUMBER / GRID NUMBER	WALL SECTIONS IDENTIFICATION
LETTER OR NUMBER	AXIS IDENTIFICATION

IMPORTANT NOTE FOR CONTRACTOR

CONTRACTOR SHALL VERIFY ALL DIMENSIONS AND SITE CONDITIONS BEFORE PROCEEDING WITH WORK. IF ANY DISCREPANCIES, ERRORS OR OMISSIONS SHOULD BE ENCOUNTERED ON PLANS, CONTRACTOR SHALL NOTIFY ARCHITECT BEFORE ANY PART OF THE WORK IS STARTED SO THAT PROPER CORRECTIONS AND, MADE. IF ARCHITECT IS NOT NOTIFIED PRIOR TO COMMENCING OF THE WORK, THE CONTRACTOR SHALL BEAR FULL RESPONSIBILITY FOR ANY DISCREPANCIES, ERRORS AND/OR OMISSIONS.

ALL DESIGNS AND DRAWINGS HEREIN AND PRINTS ISSUED BY THE ARCHITECT ARE THE PROPERTY OF THE ARCHITECT AND SHALL NOT BE REUSED ON ANY OTHER LOCATION EXCEPT FOR ONE FOR WHICH THEY WERE EXPRESSLY DESIGNED.

IF THESE DRAWINGS OR ANY PART THEREOF IS REPRODUCED WITHOUT THE CONSENT OF THE ARCHITECT, THE PERSON SO DOING WILL BE INTERDICTED TO THE ARCHITECT FOR HIS FULL COMPENSATION.

CONTRACTOR SHALL NOT USE FOR CONSTRUCTION PURPOSES ANY DRAWINGS THAT WERE ADVANCED TO HIM PRIOR TO THE START OF CONSTRUCTION. ALL PLANS BEING USED BY CONTRACTOR SHOULD BEAR A STAMP WITH THE LABEL: "FOR CONSTRUCTION ONLY" SIGNED BY ARCHITECT.

PERMITS & ENDORSEMENT

AGENCIES	NUMBER	DATE
J.P.		
A.R.P.E.		
A.E.E.		
A.A.A.		
O.T.O.P.		

NO.	REVISION	BY	DATE
	NEW DIM. FOR PIT ELEV. &		
1	THICKNESS FOR CONC. WALL	JM/JFL	7/27/99

Construction Drawing Revisions

Consultants
Site : M. QUILLICHINI
Structural : D. DEL MORO
Plumbing : J.PUIG
Mech. A/C : J.PUIG
Electrical : L. VIDAL

Project No. : 97003
Drawn By : J.FELICIANO
Plot Date : 09/29/03
File Name : A-06_ELEV01

A-6.1

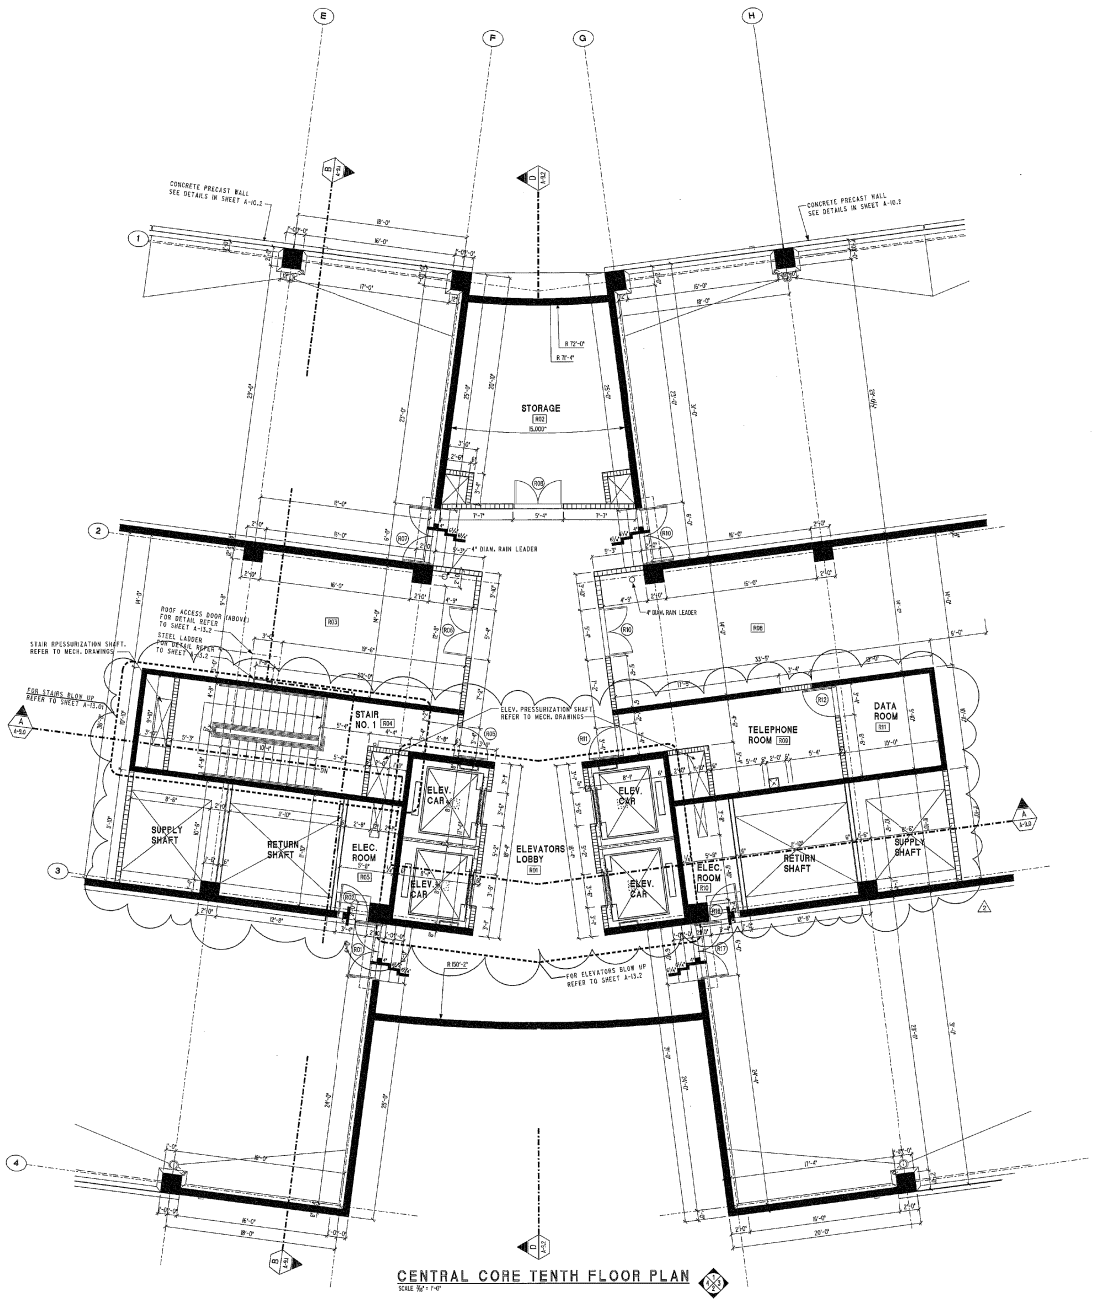

CENTRAL CORE TENTH FLOOR PLAN

SCALE 1/8" = 1'-0"

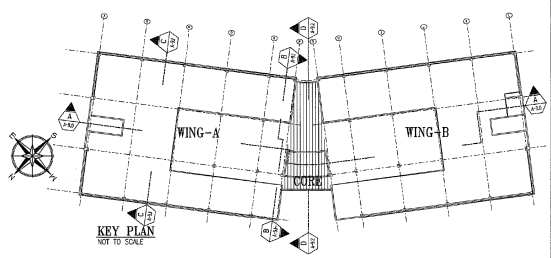

KEY PLAN

NOT TO SCALE

INTERPLAN
PUERTO RICO
ARCHITECTS PLANNERS
Tel (809) 753-4539 Fax (809) 753-2402
P.O. BOX 360093 SAN JUAN
PUERTO RICO 00936-0093

CORPORACION DEL FONDO DEL SEGURO DEL ESTADO BUILDING

STATE ROAD #838
RIO PIEDRAS, PUERTO RICO

CENTRAL CORE
TENTH FLOOR PLAN
PLOT SCALE 1/8"=1'-0"

Legend

- REINF. CONC. WALL OR COL.
- PRECAST CONC. WALL
- CONC. BLOCK WALL
- GYP. WALL
- GYPSUM BOARD WALL
- NUMBER — DOORS DESIGNATION
- NUMBER — WINDOWS DESIGNATION
- NUMBER — ROOM NUMBER
- SLOPE 1/2" IN 1'
- NUMBER — CONTINUITY OF ACCESSORIES
- CHANGE IN FLOOR FINISH
- LETTER OR NUMBER / DRY NUMBER — SECTION IDENTIFICATION
- NUMBER / DRG NUMBER — DETAIL IDENTIFICATION
- NUMBER / DRG NUMBER — WALL SECTIONS IDENTIFICATION
- LETTER OR NUMBER — AXIS IDENTIFICATION

IMPORTANT NOTE FOR CONTRACTOR

CONTRACTOR SHALL VERIFY ALL DIMENSIONS AND SITE CONDITIONS BEFORE PROCEEDING WITH WORK. IF ANY DISCREPANCIES, ERRORS OR OMISSIONS SHOULD BE ENCOUNTERED ON PLANS, CONTRACTOR SHALL NOTIFY ARCHITECT BEFORE ANY PART OF THE WORK IS STARTED SO THAT PROPER CORRECTIONS ARE MADE. IF ARCHITECT IS NOT NOTIFIED PRIOR TO COMMENCING OF THE WORK, THE CONTRACTOR SHALL BEAR FULL RESPONSIBILITY FOR ANY DISCREPANCIES, ERRORS AND/OR OMISSIONS.

ALL DESIGNS AND DRAWINGS HEREON AND PRINTS ISSUED BY THE ARCHITECT ARE THE PROPERTY OF THE ARCHITECT AND SHALL NOT BE REUSED ON ANY OTHER LOCATION EXCEPT THE ONE FOR WHICH THEY WERE EXPRESSLY DESIGNED.

IF THESE DRAWINGS OR ANY PART THEREOF IS REPRODUCED WITHOUT THE CONSENT OF THE ARCHITECT, THE PERSON SO DOING WILL BE LIABLE TO THE ARCHITECT FOR HIS FULL DAMAGES.

CONTRACTOR SHALL NOT USE FOR CONSTRUCTION PURPOSES ANY DRAWINGS THAT WERE ADVANCED TO HIM PRIOR TO THE ISSUE OF CONSTRUCTION. ALL PLANS BEING USED BY CONTRACTOR SHOULD BEAR A STAMP WITH THE LABEL: "FOR CONSTRUCTION ONLY" SIGNED BY ARCHITECT.

PERMITS & ENDORSEMENT

AGENCIES	NUMBER	DATE
J.P.		
A.R.P.E.		
A.E.E.		
A.A.A.		
D.T.O.P.		

NO.	REVISION	BY	DATE
	NEW DIM. FOR PIT ELEV. &		
2	THICKNESS FOR CONC. WALL	JM/JFL	7/27/99

Construction Drawing Revisions

Consultants

Site : M. QUILLICHINI
Structural : D. DEL NERO
Plumbing : J.PUIG
Mech. A/C : J.PUIG
Electrical : L. VIDAL

Project No. : 97003
Drawn By : P.J.LAUREANO
Plot Date : 09/23/99
File Name : A-06_02.DGN

A-6.2

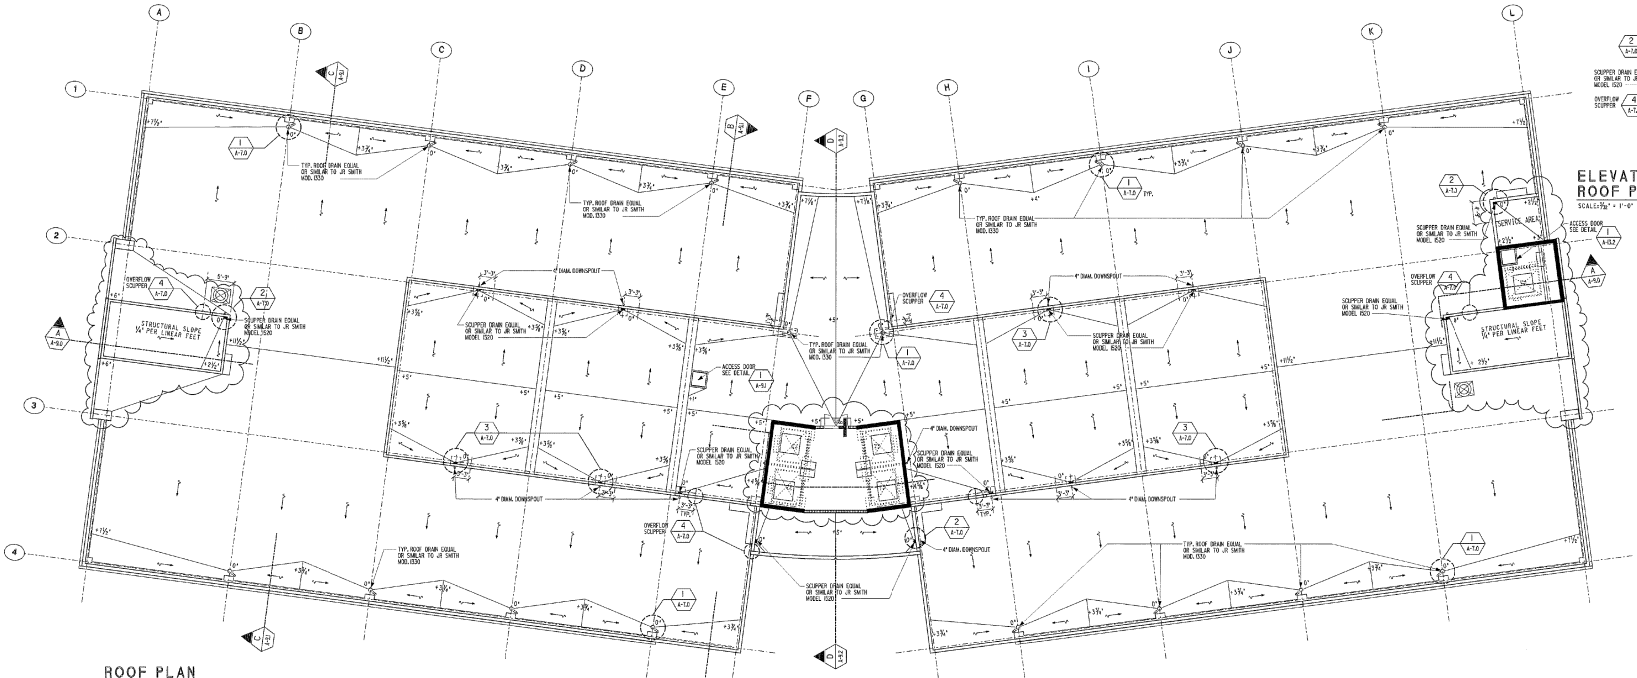

ROOF PLAN
SCALE : 3/32" = 1'-0"

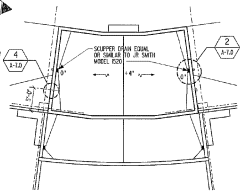

ELEVATOR ROOM MACHINE ROOF PLAN
SCALE:3/32" = 1'-0"

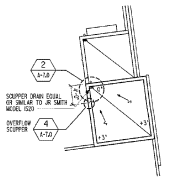

ELEVATOR ROOM MACHINE ROOF PLAN
SCALE:3/32" = 1'-0"

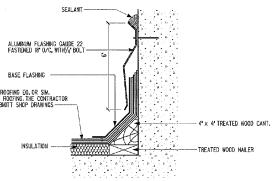

FLASHING DETAIL
NOT TO SCALE

NOTES:

A/C FOAM BUP INSULATION ED, OR SIMILAR TO ATLAS ENERGY ON CONCRETE DECK, FULLY ADHERE WITH OXIDIZED ASPHALT TYPE III.

4 PLY TYPE IV FELT SPECIFICATION ADQ FROM JOHN MANVILLE ISCHALLEN, SET IN HOT OXIDIZED ASPHALT TYPE II, COMPLYING WITH FACTORY MINIMAL 1-90 WIND UP LIFT.

OXIDIZED ASPHALT TYPE III/ERM CINDU.

WHITE MARBLE CHIP GRAVEL

ALUMINUM METAL FLASHING GAUGE .032

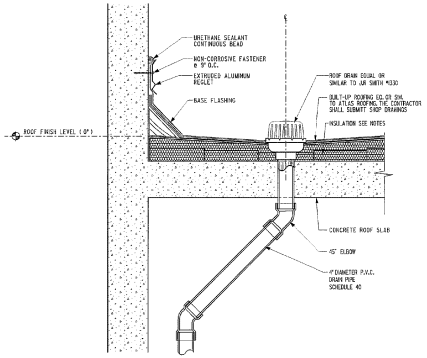

RAIN LEADER DETAIL 1
NOT TO SCALE

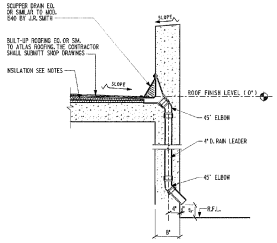

RAIN LEADER DETAIL 2
NOT TO SCALE
(WHERE APPLY.)

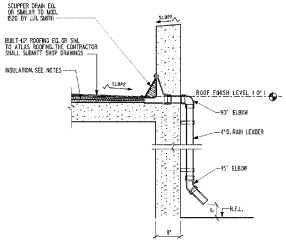

RAIN LEADER DETAIL 3
NOT TO SCALE

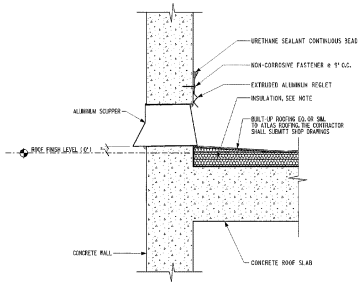

OVERFLOW DETAIL 4
NOT TO SCALE

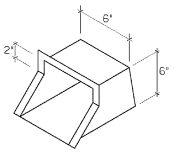

ISOMETRIC ALUMINUM OVERFLOW SCUPPER
SCALE : 1" = 1'-0"

INTERPLAN
PUERTO RICO
ARCHITECTS PLANNERS
Tel. (809) 783-0559 Fax (809) 281-2405
P.O. BOX 360562 SAN JUAN
PUERTO RICO 00936-0562

CORPORACION DEL FONDO DEL SEGURO DEL ESTADO BUILDING

STATE ROAD #838
RIO PIEDRAS, PUERTO RICO

ROOF PLAN & DETAILS
PLOT SCALE: 3/32" = 1'-0" (32/3)

Legend

- REINF. CONC. WALL OR COL.
- PRECAST CONC. WALL
- CONC. BLOCK WALL
- CMP. WALL
- GYPSUM BOARD WALL
- DOOR DESIGNATION
- WINDOW DESIGNATION
- ROOM NUMBER
- SLOPE X/T" IN 0'
- EQUIPMENT OR ACCESSORIES
- CHANGE IN FLOOR FINISH
- SECTION IDENTIFICATION
- DETAIL IDENTIFICATION
- WALL SECTIONS IDENTIFICATION
- AXIS IDENTIFICATION

IMPORTANT NOTE FOR CONTRACTOR

CONTRACTOR SHALL VERIFY ALL DIMENSIONS AND SITE CONDITIONS BEFORE PROCEEDING WITH WORK. IF NOT DISCREPANCIES, ERRORS OR OMISSIONS SHOULD BE ENCOUNTERED ON PLANS, CONTRACTOR SHALL NOTIFY ARCHITECT BEFORE ANY PART OF THE WORK IS STARTED SO THAT PROPER CORRECTIONS ARE MADE. IF INCORRECT IS NOT NOTIFIED PRIOR TO COMMENCING OF THE WORK, THE CONTRACTOR SHALL BEAR FULL RESPONSIBILITY FOR ANY DISCREPANCIES, ERRORS AND/OR OMISSIONS.

ALL DESIGNS AND DRAWINGS HEREIN AND PRINTS ISSUED BY THE ARCHITECT ARE THE PROPERTY OF THE ARCHITECT AND SHALL NOT BE REUSED ON ANY OTHER LOCATION EXCEPT THE ONE FOR WHICH THEY WERE EXPRESSLY DESIGNED.

IF THESE DRAWINGS OR ANY PART THEREOF IS REPRODUCED WITHOUT THE CONSENT OF THE ARCHITECT, THE PERSON SO DOING WILL BE INDEBTED TO THE ARCHITECT FOR ITS FULL COMMISSION.

CONTRACTOR SHALL NOT USE FOR CONSTRUCTION PURPOSES ANY DRAWINGS THAT WERE ADVANCED TO HIM PRIOR TO THE START OF CONSTRUCTION. ALL PLANS BEING ISSUED BY CONTRACTOR SHOULD BEAR A STAMP WITH THE LABEL: "FOR CONSTRUCTION ONLY" SIGNED BY ARCHITECT.

PERMITS & ENDORSEMENT

AGENCIES	NUMBER	DATE
J.P.		
A.R.P.E.		
A.E.E.		
A.A.A.		
D.T.O.P.		

NO.	REVISION	BY	DATE

Construction Drawing Revisions

Consultants

Site : M. QUILLO-INI

Structural : D. ED. MERO

Plumbing : J.PINS

Mech. A/C : J.PINS

Electrical : L. VIDAL

Project No. : 97003

Drawn By : A.FELICIANO

Plot Date : 7/27/99

File Name : A-06_00.DGN

A-7.0

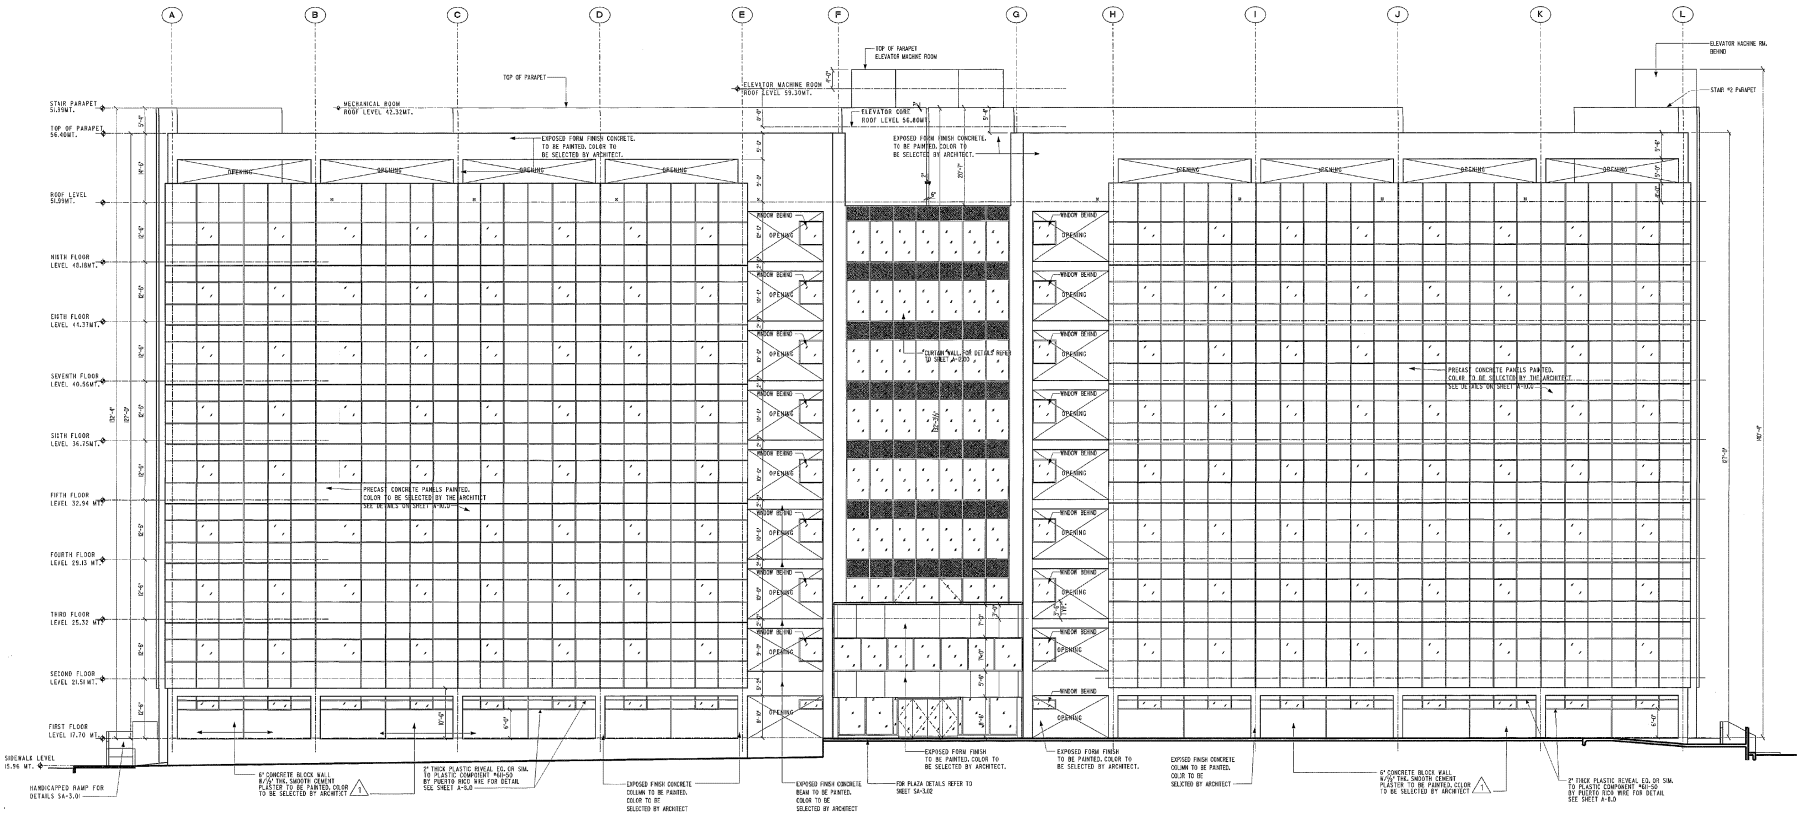

FRONT ELEVATION

SCALE: 3/32" = 1'-0"

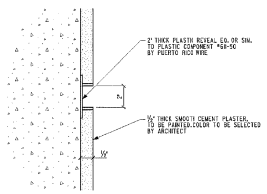

PLASTIC JOINT DETAIL

NOT TO SCALE

INTERPLAN PUERTO RICO
ARCHITECTS PLANNERS
Tel. (809) 753-0333 Fax (809) 751-1985
P.O. BOX 190853 SAN JUAN
PUERTO RICO 00919-0853

CORPORACION DEL FONDO DEL SEGURO DEL ESTADO BUILDING

STATE ROAD #838
RIO PIEDRAS, PUERTO RICO

FRONT ELEVATION

PLOT SCALE: 3/32" = 1'-0" (32/3)

Legend

- REINF. CONC. WALL OR COL.
- PRECAST CONC. WALL
- CONC. BLOCK WALL
- STUD WALL
- GYPSUM BOARD WALL
- NUMBER — DOOR DESIGNATION
- NUMBER — WINDOWS DESIGNATION
- NUMBER — ROOM NUMBER
- SLOPE 1/2" IN 1'
- NUMBER — EQUIPMENT OR ACCESSORIES
- CHANGE IN ROOF FINISH
- LETTER OR NUMBER / (NO.) NUMBER — SECTION IDENTIFICATION
- NUMBER / (NO.) NUMBER — DETAIL IDENTIFICATION
- NUMBER / (NO.) NUMBER — WALL SECTIONS IDENTIFICATION
- LETTER OR NUMBER — AXIS IDENTIFICATION

IMPORTANT NOTE FOR CONTRACTOR

CONTRACTOR SHALL VERIFY ALL DIMENSIONS AND SITE CONDITIONS BEFORE PROCEEDING WITH WORK. IF ANY DISCREPANCIES, ERRORS OR OMISSIONS SHOULD BE ENCOUNTERED ON PLANS, CONTRACTOR SHALL NOTIFY ARCHITECT BEFORE ANY PART OF THE WORK IS EXECUTED. FAILURE TO DO SO SHALL MEAN THAT CONTRACTOR IS NOT ENTITLED TO ANY COMPENSATION FOR EXTRA WORK. THE CONTRACTOR SHALL BEAR FULL RESPONSIBILITY FOR ANY DISCREPANCIES, ERRORS AND/OR OMISSIONS.

ALL DESIGNS AND DRAWINGS SHOWN AND PRINTS ISSUED BY THE ARCHITECT ARE THE PROPERTY OF THE ARCHITECT AND SHALL NOT BE REUSED ON ANY OTHER LOCATION EXCEPT THE ONE FOR WHICH THEY WERE EXPRESSLY DESIGNED.

IF THESE DRAWINGS OR ANY PART THEREOF IS REPRODUCED WITHOUT THE CONSENT OF THE ARCHITECT, THE VERSION SO DOING WILL BE SUBJECTED TO THE ARCHITECT FOR HIS FULL COMPENSATION.

CONTRACTOR SHALL NOT USE FOR CONSTRUCTION PURPOSES ANY DRAWINGS THAT WERE ANNEXED TO HIS PRICE TO THE START OF CONSTRUCTION. ALL PLANS BEING USED BY CONTRACTOR SHOULD BEAR A STAMP WITH THE LABEL: "FOR CONSTRUCTION ONLY" SIGNED BY ARCHITECT.

PERMITS & ENDORSEMENT

AGENCIES	NUMBER	DATE
J.P.		
A.R.P.E.		
A.E.E.		
A.A.A.		
D.T.O.P.		

NO.	REVISION	BY	DATE
	GENERAL REVISION		
1	6" CONCRETE BLOCK WALL	cng.J.M.	3/19/99

Construction Drowing Revisions

Consultants

Site : M. QUILLICHINI
Structural : D. DEL NERO
Plumbing : J.PUIG
Mech. A/C : J.PUIG
Electrical : L. VIDAL

Project No. : 97003
Drawn By : J.FELICIANO
Plot Date : 7/27/99
File Name : A-08.08JSN

A-8.0

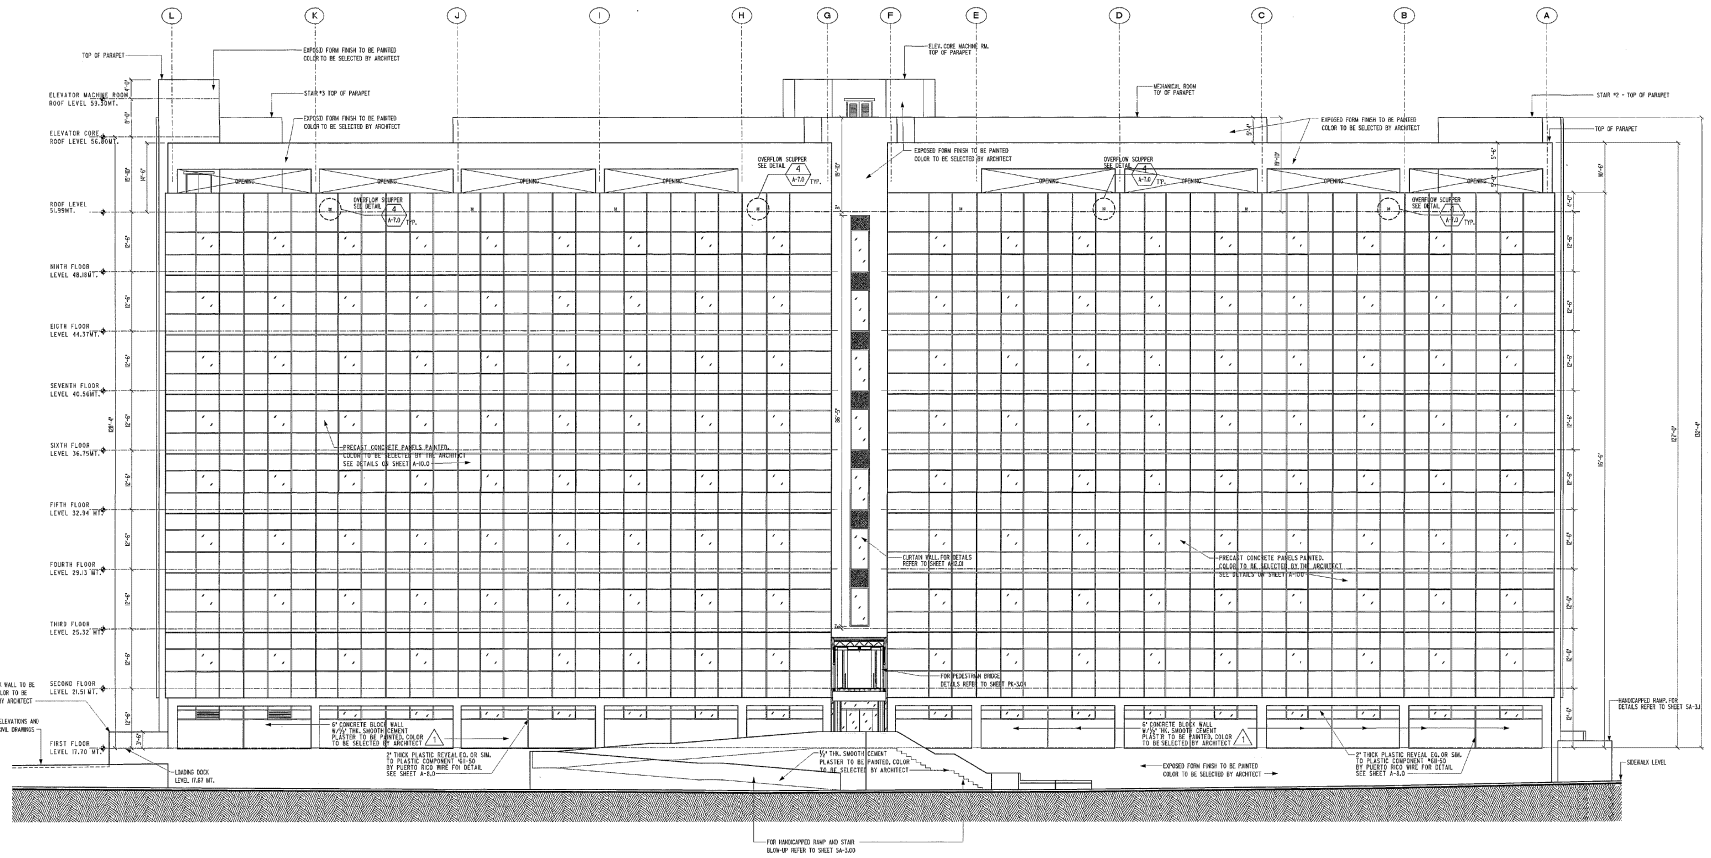

REAR ELEVATION

SCALE: 3/32" = 1'-0"

INTERPLAN PUERTO RICO
ARCHITECTS PLANNERS
Tel. (809) 753-0519 Fax (809) 751-1445
P.O. BOX 13613 SAN JUAN
PUERTO RICO 00936-8613

CORPORACION DEL FONDO DEL SEGURO DEL ESTADO BUILDING

STATE ROAD #839
RIO PIEDRAS, PUERTO RICO

REAR ELEVATION

PLOT SCALE= 3/32" = 1'-0" (32/3)

Legend

- REINF. CONC. WALL OR COL.
- PRECAST CONC. WALL
- CONC. BLOCK WALL
- GLASS WALL
- GYPSUM BOARD WALL
- NUMBER — DOORS DESIGNATION
- NUMBER — WINDOWS DESIGNATION
- NUMBER — ROOM NUMBER
- SLOPE 1/2" IN 1'
- NUMBER — EQUIPMENT OR ACCESSORIES
- X — CHANGE IN FLOOR FINISH
- LETTER OR NUMBER / ONE NUMBER — SECTION IDENTIFICATION
- NUMBER / ONE NUMBER — DETAIL IDENTIFICATION
- NUMBER / ONE NUMBER — WALL SECTIONS IDENTIFICATION
- LETTER OR NUMBER — AXIS IDENTIFICATION

IMPORTANT NOTE FOR CONTRACTOR

CONTRACTOR SHALL VERIFY ALL DIMENSIONS AND SITE CONDITIONS BEFORE PROCEEDING WITH WORK. IF ANY DISCREPANCIES, ERRORS OR OMISSIONS SHOULD BE ENCOUNTERED ON PLANS, CONTRACTOR SHALL NOTIFY ARCHITECT BEFORE ANY PART OF THE WORK IS STARTED SO THAT PROPER CORRECTIONS ARE MADE. IF ARCHITECT IS NOT NOTIFIED PRIOR TO COMMENCING OF THE WORK, THE CONTRACTOR SHALL BEAR FULL RESPONSIBILITY FOR ANY DISCREPANCIES, ERRORS AND/OR OMISSIONS.

ALL INTERIOR AND DRAWINGS DESIGN AND ITEMS ISSUED BY THE ARCHITECT ARE THE PROPERTY OF THE ARCHITECT AND SHALL NOT BE RELEASED ON ANY OTHER OCCASION EXCEPT THE ONE FOR WHICH THEY WERE EXPRESSLY RENDERED.

IF THESE DRAWINGS OR ANY PART THEREOF IS REPRODUCED WITHOUT THE CONSENT OF THE ARCHITECT, THE PERSON SO DOING WILL BE HELD LIABLE TO THE ARCHITECT FOR HIS FULL DAMAGES.

CONTRACTOR SHALL NOT USE FOR CONSTRUCTION PURPOSES ANY DRAWINGS THAT WERE ADVANCED TO HIM PRIOR TO THE START OF CONSTRUCTION. ALL PLANS BEING USED BY CONTRACTOR SHOULD BEAR A STAMP WITH THE LABEL: "FOR CONSTRUCTION ONLY" ISSUED BY ARCHITECT.

PERMITS & ENDORSEMENT

AGENCIES	NUMBER	DATE
J.P.		
A.R.P.E.		
A.E.E.		
A.A.A.		
O.T.G.P.		

NO.	REVISION	BY	DATE
2	PRECAST WALL PANELS	JFL	7/27/99
1	GENERAL REVISION		
2	6" CONCRETE BLOCK WALL	orig.J.J.M.	5/19/99

Construction Drawing Revisions

Consultants

Site : M. QUILLICHINI
Structural : D. DEL NERO
Plumbing : J.PUIG
Mech. A/C : J.PUIG
Electrical : L. VIDAL

Project No. : 97003
Drawn By : J.FELICIANO
Plot Date : 7/27/99
File Name : A-08.DGN

A-8.1

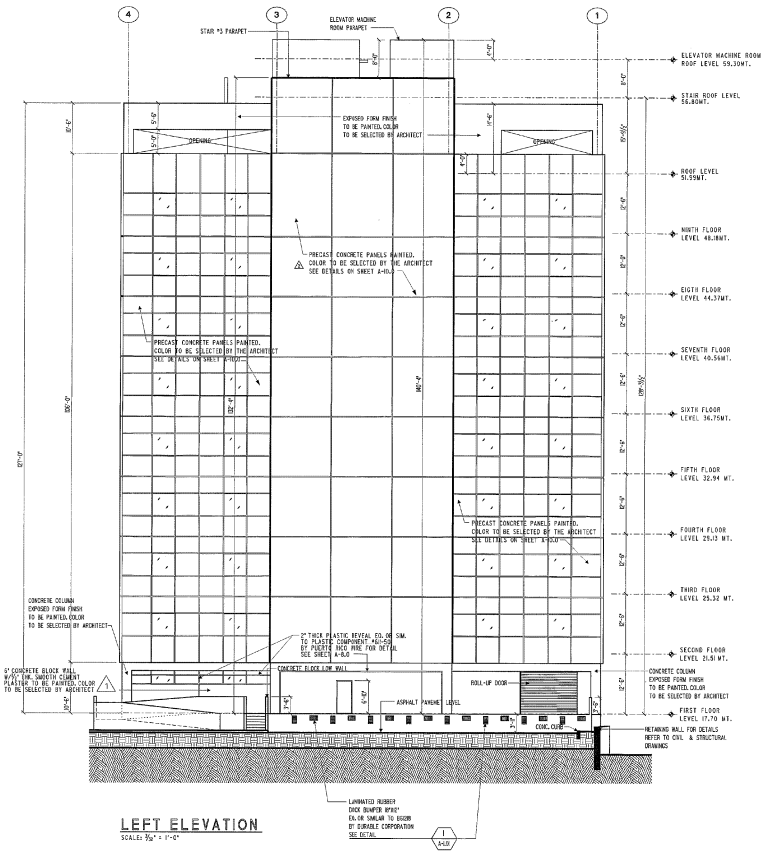

LEFT ELEVATION

SCALE: 3/32" = 1'-0"

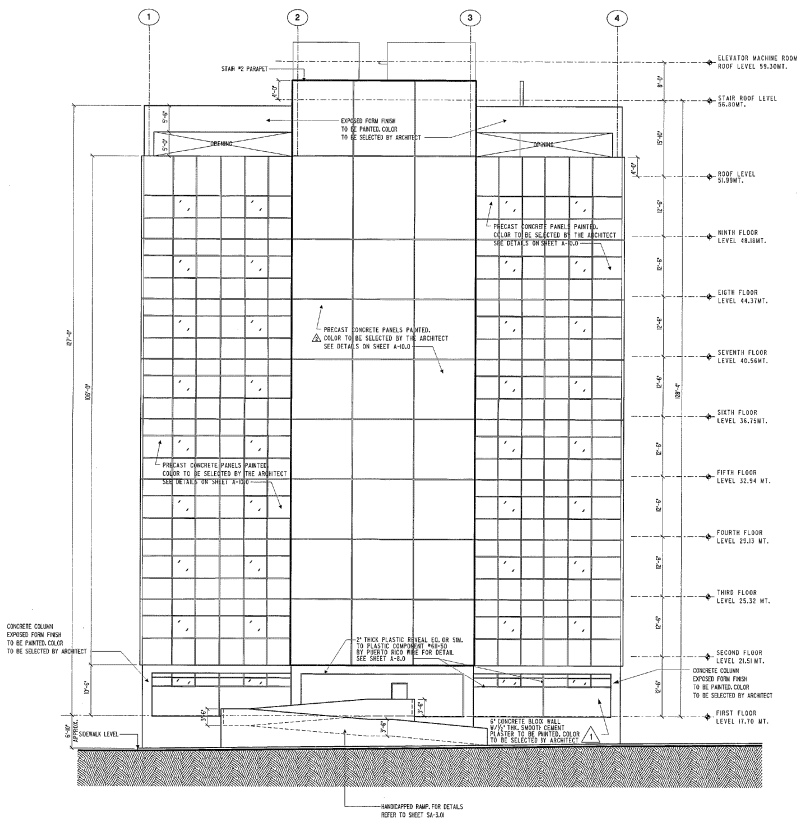

RIGHT ELEVATION

SCALE: 3/32" = 1'-0"

INTERPLAN
PUERTO RICO
ARCHITECTS PLANNERS
Tel (809) 753-8539 Fax (809) 751-2405
P.M. BOX 360083 SAN JUAN
PUERTO RICO 00936-0083

CORPORACION DEL FONDO DEL SEGURO DEL ESTADO BUILDING

STATE ROAD #838
RIO PIEDRAS, PUERTO RICO

SIDES ELEVATION

PLOT SCALE: 3/32" = 1'-0" (32/3)

Legend

- REINF. CONC. WALL OR COL.
- PRECAST CONC. WALL
- CONC. BLOCK WALL
- LOW WALL
- GYPSUM BOARD WALL
- WINDOW — DENOTES ELEVATION
- WINDOW — WINDOWS DESIGNATION
- READER — ROOM NUMBER
- SLOPE 1/2" IN 1'
- REVISED — EQUIPMENT OR ACCESSORIES
- CHANGE IN FLOOR FINISH
- LETTER OR NUMBER (NOT ENCLOSED) — SECTION IDENTIFICATION
- NUMBER (ONE NUMBER) — DETAIL IDENTIFICATION
- NUMBER (TWO NUMBERS) — WALL SECTIONS IDENTIFICATION
- LETTER OR NUMBER — AXES IDENTIFICATION

IMPORTANT NOTE FOR CONTRACTOR

CONTRACTOR SHALL VERIFY ALL DIMENSIONS AND SITE CONDITIONS BEFORE PROCEEDING WITH WORK. IF ANY DISCREPANCIES, ERRORS OR OMISSIONS SHOULD BE ENCOUNTERED ON PLANS, CONTRACTOR SHALL NOTIFY ARCHITECT BEFORE ANY PART OF SAID WORK IS EXECUTED. NO ALLOWANCE WILL BE MADE FOR WORK DONE IF NOT VERIFIED PRIOR TO CONSTRUCTION BY ARCHITECT. THE CONTRACTOR SHALL BEAR FULL RESPONSIBILITY FOR ANY DISCREPANCIES, ERRORS AND/OR OMISSIONS.

ALL DESIGNS AND DRAWINGS HEREIN AND POINTS ISSUED BY THE ARCHITECT ARE THE PROPERTY OF SAID ARCHITECT AND SHALL NOT BE REUSED ON ANY OTHER LOCATION EXCEPT THE ONE FOR WHICH THEY WERE EXPRESSLY DESIGNED.

IF THESE DRAWINGS OR ANY PART THEREOF IS REPRODUCED WITHOUT THE CONSENT OF THE ARCHITECT, THE PERSON SO DOING WILL BE INDICTED TO THE ARCHITECT FOR HIS FULL COMPENSATION.

CONTRACTOR SHALL NOT USE FOR CONSTRUCTION PURPOSES ANY DRAWINGS THAT WERE ADVANCED TO HIM PRIOR TO THE STAGE OF CONSTRUCTION. ALL PLANS BEING ISSUED BY CONTRACTOR SHOULD BEAR A STAMP WITH THE LABEL: "FOR CONSTRUCTION ONLY" SIGNED BY ARCHITECT.

PERMITS & ENDORSEMENT

AGENCIES	NUMBER	DATE
J.P.		
A.R.P.E.		
A.E.E.		
A.A.A.		
D.T.O.P.		

NO.	REVISION	BY	DATE
2	PRECAST WALL PANELS	JFL	7/27/99
1	GENERAL REVISION		
0	CONCRETE BLOCK WALL	JFL/JLM	3/19/99

Construction Drawing Revisions

Consultants

Site : M. GIRLUCHINI
Structural : D. DEL NERO
Plumbing : J.PUIG
Mech. A/C : J.PUIG
Electrical : L. VIDAL

Project No. : 97003
Drawn By : J. FELICIANO
Plot Date : 7/27/99
File Name : A-08.02.DGN

A-8.2

\x1ssp\bldg\a-08_02.dgn Jul. 28, 1999 14:23:44

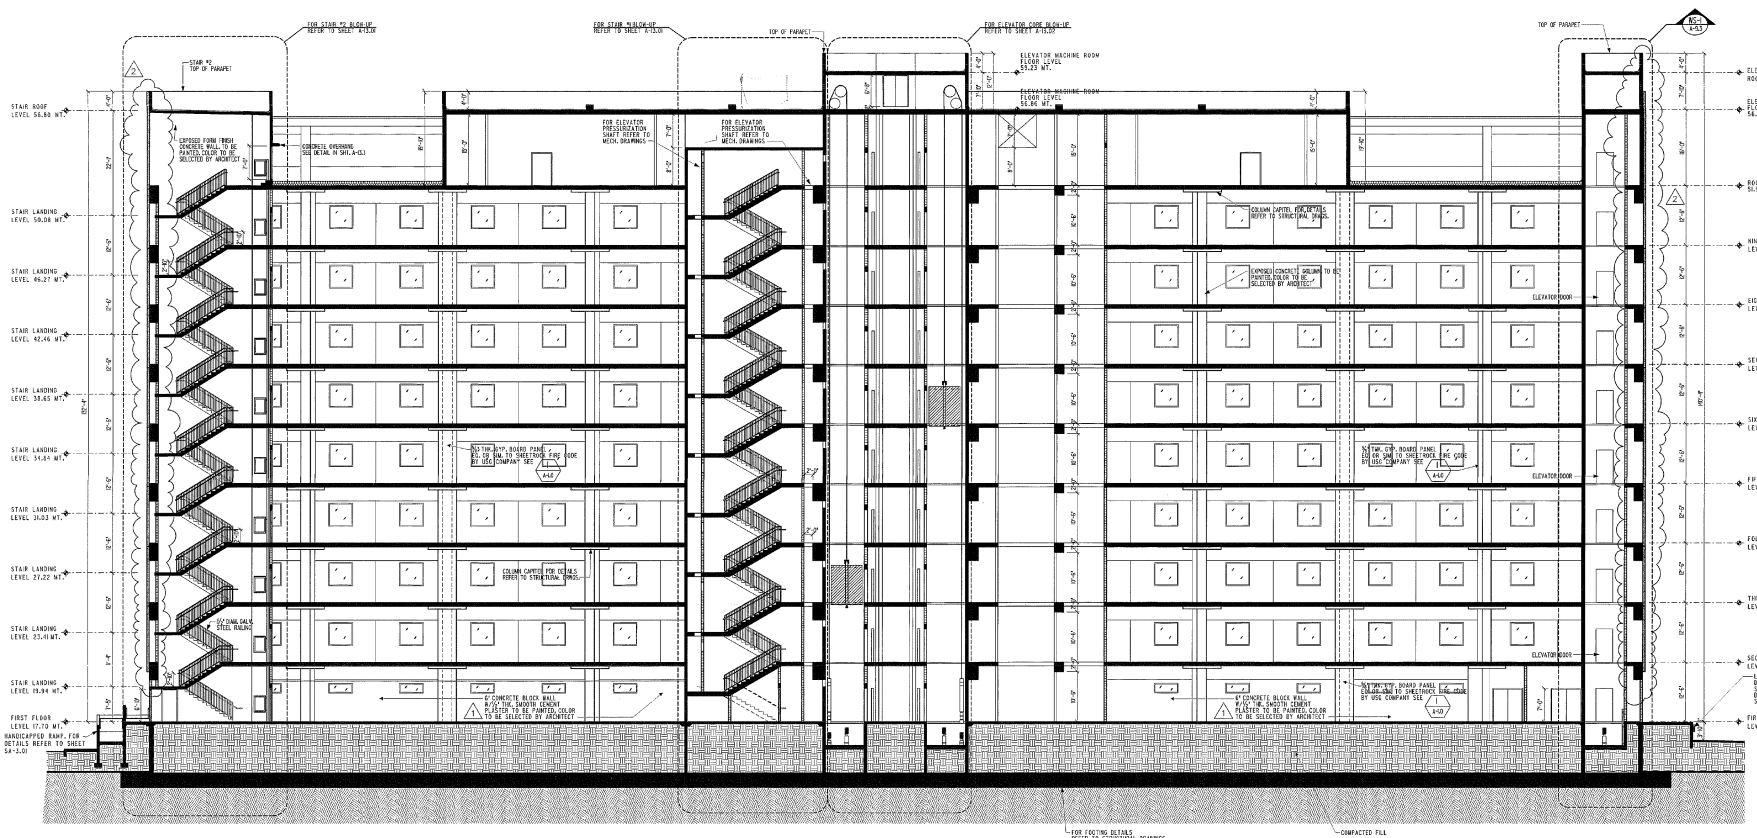
STAIR ROOF LEVEL 56.80 MT.
STAIR LANDING LEVEL 50.06 MT.
STAIR LANDING LEVEL 46.27 MT.
STAIR LANDING LEVEL 42.46 MT.
STAIR LANDING LEVEL 38.65 MT.
STAIR LANDING LEVEL 34.84 MT.
STAIR LANDING LEVEL 31.03 MT.
STAIR LANDING LEVEL 27.22 MT.
STAIR LANDING LEVEL 23.41 MT.
STAIR LANDING LEVEL 19.94 MT.
FIRST FLOOR LEVEL 17.70 MT.
HANDICAPPED RAMP, FOR DETAILS REFER TO SHEET SA-3.01
STAIR #2 TOP OF PARAPET
FOR STAIR #2 BLOK-UP REFER TO SHEET A-13.01
FOR STAIR #1BLOK-UP REFER TO SHEET A-13.00
TOP OF PARAPET
FOR ELEVATOR CODE BLOK-UP REFER TO SHEET A-13.02
ELEVATOR MACHINE ROOM FLOOR LEVEL 59.23 MT.
ELEVATOR MACHINE ROOM FLOOR LEVEL 56.90 MT.
TOP OF PARAPET
ELEVATOR MACHINE ROOM ROOF LEVEL 59.23MT.
ELEVATOR MACHINE ROOM FLOOR LEVEL 56.90MT.
ROOF LEVEL 50.99MT.
NINTH FLOOR LEVEL 46.86MT.
EIGTH FLOOR LEVEL 44.33MT.
SEVENTH FLOOR LEVEL 40.56MT.
SIXTH FLOOR LEVEL 36.75MT.
FIFTH FLOOR LEVEL 32.94 MT.
FOURTH FLOOR LEVEL 29.13 MT.
THIRD FLOOR LEVEL 25.32 MT.
SECOND FLOOR LEVEL 21.51 MT.
FIRST FLOOR LEVEL 17.70 MT.
EXPOSED FORM FINISH CONCRETE WALL TO BE PAINTED, COLOR TO BE SELECTED BY ARCHITECT
CONCRETE OVERHANG SEE DETAIL IN SHT.A-01
FOR ELEVATOR PRESSURIZATION SHAFT REFER TO MECH. DRAWINGS
FOR ELEVATOR PRESSURIZATION SHAFT REFER TO MECH. DRAWINGS
COLUMN CAPITEL FOR DETAILS REFER TO STRUCTURAL DRAWS.
EXPOSED CONCRETE COLUMN TO BE PAINTED COLOR TO BE SELECTED BY ARCHITECT
ELEVATOR DOOR
ELEVATOR DOOR
ELEVATOR DOOR
ELEVATOR DOOR
5/8" THK. GYP. BOARD PANEL ED OR SIMI TO SHEETROCK FIRE CODE BY USG COMPANY SEE 1 A4/E
5/8" THK. GYP. BOARD PANEL ED OR SIMI TO SHEETROCK FIRE CODE BY USG COMPANY SEE 1 A4/E
5/8" THK. GYP. BOARD PANEL ED OR SIMI TO SHEETROCK FIRE CODE BY USG COMPANY SEE 1 A4/E
COLUMN CAPITEL FOR DETAILS REFER TO STRUCTURAL DRAWS.
5/8" THK. GYP. BOARD PANEL ED OR SIMI AR TO 86219 BY GYPSUM CORPORATION SEE DETAIL 1 A-03
LAMINATED RUBBER DOCK BUMPER CO. OR SIMI AR TO 86219 BY GYPSUM CORPORATION SEE DETAIL 1 A-03
5/8" THK. GYP. BOARD PANEL ED OR SIMI TO SHEETROCK FIRE CODE BY USG COMPANY SEE 1 A4/E

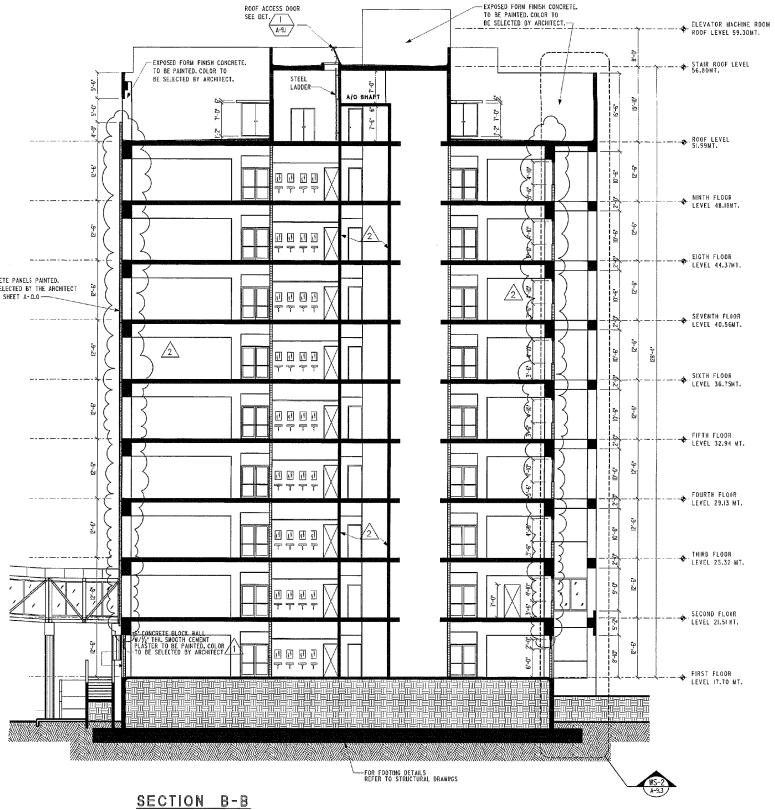

SECTION B-B

SCALE: 3/32" = 1'-0"

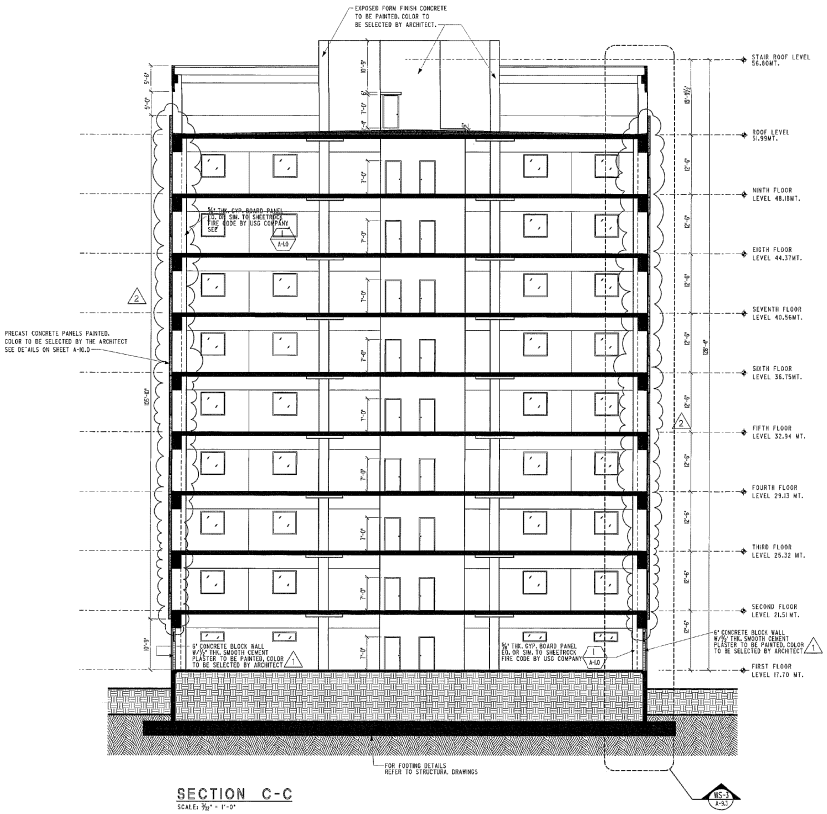

SECTION C-C

SCALE: 3/32" = 1'-0"

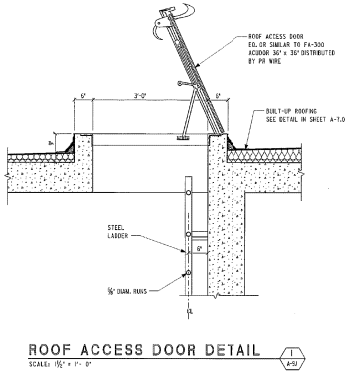

ROOF ACCESS DOOR DETAIL

SCALE: 1½" = 1'-0"

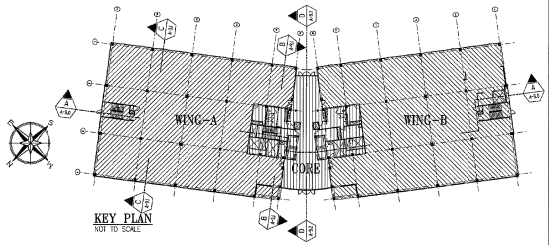

KEY PLAN

NOT TO SCALE

INTERPLAN PUERTO RICO

ARCHITECTS PLANNERS

tel. (809) 753-0530 fax (809) 751-7405
P.O. BOX 363563 SAN JUAN
PUERTO RICO 00936-3563

CORPORACION DEL FONDO DEL SEGURO DEL ESTADO BUILDING

STATE ROAD #838
RIO PIEDRAS, PUERTO RICO

SECTIONS B-B & C-C

PLOT SCALE: 3/32" = 1'-0" (32/3)

Legend

- REINF. CONC. WALL OR COL.
- PRECAST CONC. WALL
- CONC. BLOCK WALL
- BLW WALL
- GYPSUM BOARD WALL
- NUMBER — DOORS DESIGNATION
- NUMBER — WINDOWS DESIGNATION
- NUMBER — ROOM NUMBER
- SLOPE 1/2" IN 6"
- NUMBER — EQUIPMENT OR ACCESSORIES
- CHANGE IN FLOOR FINISH
- LETTER OR NUMBER (SMC NUMBER) — SECTION IDENTIFICATION
- NUMBER (BIG NUMBER) — DETAIL IDENTIFICATION
- NUMBER (BIG NUMBER) — WALL SECTIONS IDENTIFICATION
- LETTER OR NUMBER — AXES IDENTIFICATION

IMPORTANT NOTE FOR CONTRACTOR

CONTRACTOR SHALL VERIFY ALL DIMENSIONS AND SITE CONDITIONS BEFORE PROCEEDING WITH WORK. IF ANY DISCREPANCIES, ERRORS OR OMISSIONS SHOULD BE ENCOUNTERED ON PLANS, CONTRACTOR SHALL NOTIFY ARCHITECT BEFORE ANY PART OF THE WORK IS STARTED SO THAT PROPER CORRECTIONS ARE MADE. IF ARCHITECT IS NOT NOTIFIED PRIOR TO COMMENCING OF THE WORK, THE CONTRACTOR SHALL BEAR FULL RESPONSIBILITY FOR ANY DISCREPANCIES, ERRORS AND/OR OMISSIONS.

ALL DESIGNS AND DRAWINGS HEREIN AND PRINTS ISSUED BY THE ARCHITECT ARE THE PROPERTY OF THE ARCHITECT AND SHALL NOT BE ISSUED ON ANY OTHER LOCATION EXCEPT BY THE ONE FOR WHICH THEY WERE EXPRESSLY RESERVED.

IF THESE DRAWINGS OR ANY PART THEREOF IS REPRODUCED WITHOUT THE CONSENT OF THE ARCHITECT, SUE PERSON SO DOING WILL BE INCITED TO THE ARCHITECT FOR HIS FULL COMPENSATION.

CONTRACTOR SHALL NOT USE FOR CONSTRUCTION PURPOSES ANY DRAWINGS THAT WERE ADVANCED TO HIM PRIOR TO THE START OF CONSTRUCTION. ALL PLANS BEING USED BY CONTRACTOR SHOULD BEAR A STAMP WITH THE LABEL: "FOR CONSTRUCTION ONLY" SIGNED BY ARCHITECT

PERMITS & ENDORSEMENT

AGENCIES	NUMBER	DATE
J.P.		
A.R.P.E.		
A.E.E.		
A.A.A.		
D.T.O.P.		

NO.	REVISION	BY	DATE
1	NEW CONC. BEAMS	JM/JFL	7/27/99
2	GENERAL REVISION		
3	8" CONCRETE BLOCK WALL	arq.J.J.MS/	10/99

Construction Drawing Revisions

Consultants

Site : M. QUILLICHINI

Structural : D. DEL MORO

Plumbing : J.PUIG

Mech. A/C : J.PUIG

Electrical : L. VIDAL

Project No. : 97003

Drawn By : J. FELICIANO

Plot Date : 7/27/99

File Name : A-09.00JSN

A-9.1

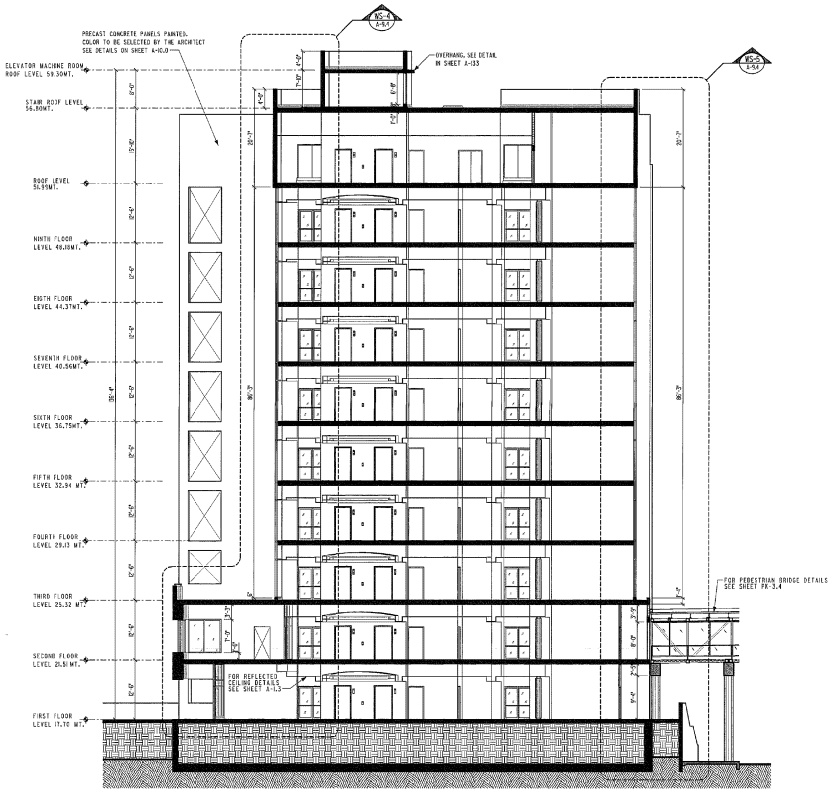

SECTION D-D
SCALE: 3/32" = 1'-0"

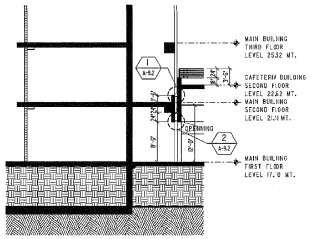

PARTIAL SECTION E-E
SCALE: 3/16" = 1'-0"

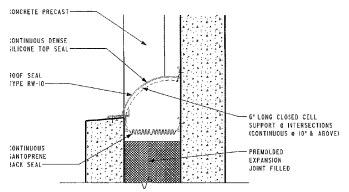

ROOF SEAL DETAIL
N.T.S.

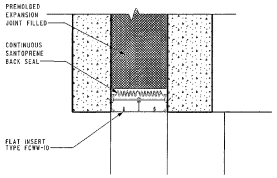

CEILING SEAL DETAIL
N.T.S.

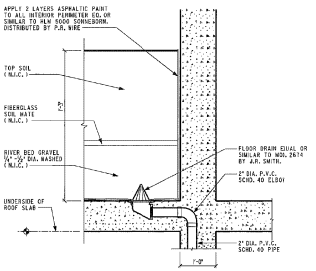

DETAIL
N.T.S.

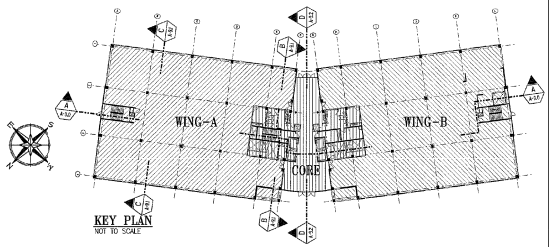

KEY PLAN
NOT TO SCALE

INTERPLAN
PUERTO RICO
ARCHITECTS PLANNERS
Tel (809) 753-0520 Fax (809) 751-7430
P.O. BOX 364915 SAN JUAN
PUERTO RICO 00936-4915

CORPORACION DEL FONDO DEL SEGURO DEL ESTADO BUILDING
STATE ROAD #838
RIO PIEDRAS, PUERTO RICO

SECTION D-D
PLOT SCALE: 3/32" = 1'-0" (32/3)

Legend

	REINF. CONC. WAL OR COL.
	PRECAST CONC. WALL
	CONC. BLOCK WALL
	GLW WALL
	GYPSUM BOARD WALL
NUMBER	DOORS DESIGNATION
NUMBER	WINDOWS DESIGNATION
NUMBER	ROOM NUMBER
	SLOPE 1/7" in 0"
NUMBER	EQUIPMENT OR ACCESORIES
	CHANGE IN FLOOR FINISH
LETTER OR NUMBER UPR. NUMBER	SECTION IDENTIFICATION
NUMBER LWR. NUMBER	DETAIL IDENTIFICATION
NUMBER LWR. NUMBER	WALL SECTIONS IDENTIFICATION
LETTER OR NUMBER	AXIS IDENTIFICATION

IMPORTANT NOTE FOR CONTRACTOR

CONTRACTOR SHALL VERIFY ALL DIMENSIONS AND SITE CONDITIONS BEFORE PROCEEDING WITH WORK. IF ANY DISCREPANCIES, ERRORS OR OMISSIONS SHOULD BE ENCOUNTERED ON PLANS, CONTRACTOR SHALL NOTIFY ARCHITECT BEFORE ANY PART OF THE WORK IS STARTED SO THAT PROPER CORRECTIONS AND MODIFICATIONS MAY BE MADE. IF ARCHITECT IS NOT NOTIFIED PRIOR TO COMMENCING OF THE WORK, THE CONTRACTOR SHALL STAY FULL RESPONSIBILITY FOR ANY DISCREPANCIES, ERRORS AND/OR OMISSIONS.

ALL DRAWINGS AND DRAWINGS (VIEWS AND PRINTS ISSUED BY THE ARCHITECT ARE THE PROPERTY OF THE ARCHITECT AND SHALL NOT BE REUSED ON ANY OTHER LOCATION EXCEPT THE ONE FOR WHICH THEY WERE EXPRESSLY RECORDED.

IF THESE DRAWINGS OR ANY PART THEREOF IS REPRODUCED WITHOUT THE CONSENT OF THE ARCHITECT, THE PERSON SO DOING WILL BE LIABLETO THE ARCHITECT FOR ITS FULL COMPENSATION.

CONTRACTOR SHALL NOT USE FOR CONSTRUCTION PURPOSES ANY DRAWINGS THAT HAVE ATTACHED TO HIS FACE IT THE STAMP OF CONSTRUCTION. ALL PLANS BEING USED BY CONTRACTOR SHOULD BEAR A STAMP WITH THE LABEL "FOR CONSTRUCTION ONLY" SIGNED BY ARCHITECT.

PERMITS & ENDORSEMENT

AGENCIES	NUMBER	DATE
J.P.		
A.R.P.E.		
A.E.E.		
A.A.A.		
O.T.O.P.		

NO.	REVISION	BY	DATE
	Construction Drawing Revisions		

Consultants
Site : M. QUILICHINI
Structural : O. DEL MERO
Plumbing : J.PUIG
Mech. A/C : J.PUIG
Electrical : L. VIDAL

Project No. : 97033
Drawn By : J. FELICIANO
Plot Date : 1/03/98
File Name : A-09_02.DGN

A-9.2

...\interplan\dgn\a-09_02.dgn Nov. 13, 1998 11:25:30

INTERPLAN
PUERTO RICO
ARCHITECTS PLANNERS
TEL (787) 721-2121 FAX (787) 721-2123
TEL (787) 725-5555 FAX (787) 725-5557

CORPORACION DEL FONDO DEL SEGURO DEL ESTADO BUILDING
SAN JOSE STREET #353
OLD SAN JUAN, PUERTO RICO

WALL SECTIONS

PLOT SCALE: 3/8" = 1'-0" (0.094)

Legend

	REINF. CONC. WALL OR COL.
	PRECAST CONC. WALL
	CONC. BLOCK WALL
	GYP. BOARD WALL
	WINDOW
	DOOR SECONDARY
	DOOR PRIMARY
	FOOD ABOVE
	SLOPE 1/4" PER FT.
	DIRECTION OF DECKING
	CONCRETE FILLED STEEL COLUMN
	SECTION MONITORING
	SECTION MARK
	SECTION MARK
	CEILING HEIGHT
	CEILING HEIGHT
	GRID DESIGNATION
	GRID DESIGNATION

APPROVED NOT FOR CONSTRUCTION

CONTRACTOR SHALL VERIFY ALL DIMENSIONS AND THE CONDITIONS OF THE JOB BEFORE PROCEEDING WITH THE WORK. CONTRACTOR SHALL BE RESPONSIBLE IN EVERY RESPECT FOR THE CORRECTNESS OF THE DIMENSIONS AND FOR THE PROPER FITTING OF THE WORK. CONTRACTOR SHALL NOTIFY ARCHITECT OF ANY DISCREPANCIES BEFORE PROCEEDING WITH THE WORK. ALL DRAWINGS AND DRAWINGS UNDER ANY PROCESS SIGNED BY THE ARCHITECT AND/OR HIS CONSULTANTS ARE AND SHALL REMAIN THE PROPERTY OF THE ARCHITECT AND ARE NOT TO BE USED IN ANY WAY WITHOUT THE CONSENT OF THE ARCHITECT. THE CONTRACTOR SHALL NOTIFY THE ARCHITECT IMMEDIATELY IF ANY DISCREPANCIES ARE FOUND IN THE CONTRACT DOCUMENTS. THE CONTRACTOR SHALL NOT USE SUCH DISCREPANCIES, ANY OMISSIONS OR ANY UNCERTAINTY AS TO THE MEANING OF THE DRAWINGS TO HIS ADVANTAGE. THE CONTRACTOR SHALL NOT SCALE DRAWINGS. THE CONTRACTOR SHALL BE RESPONSIBLE FOR ALL DIMENSIONS AND CONDITIONS SHOWN ON THE DRAWINGS.

PERMITS & ENDORSEMENT

AGENCIES	NUMBER	DATE
J.P.		
A.R.P.E.		
A.E.E.		
A.A.A.		
D.T.O.P.		

NO.	REVISION	BY	DATE
	GENERAL REVISION		
1	18" CONCRETE BLOCK WALL	JMJ	11/10/99
	Construction Drawing Revisions		

Consultants
Str.:
M. GUILLEMARD
Structural
J. RIVERA
Plumbing
J.PUIG
Mech. A/C :
Electrical :
L. YAMIL

Drawn By :
J.TELLECHEA
File Name :
9705.MSW

Project No. :
9705

Plot Date :
12/2/99

A-9.3

WALL SECTION
SCALE: 3/4" = 1'-0"
A-9.3

WALL SECTION
SCALE: 3/4" = 1'-0"
A-9.3

WALL SECTION
SCALE: 3/4" = 1'-0"
A-9.3

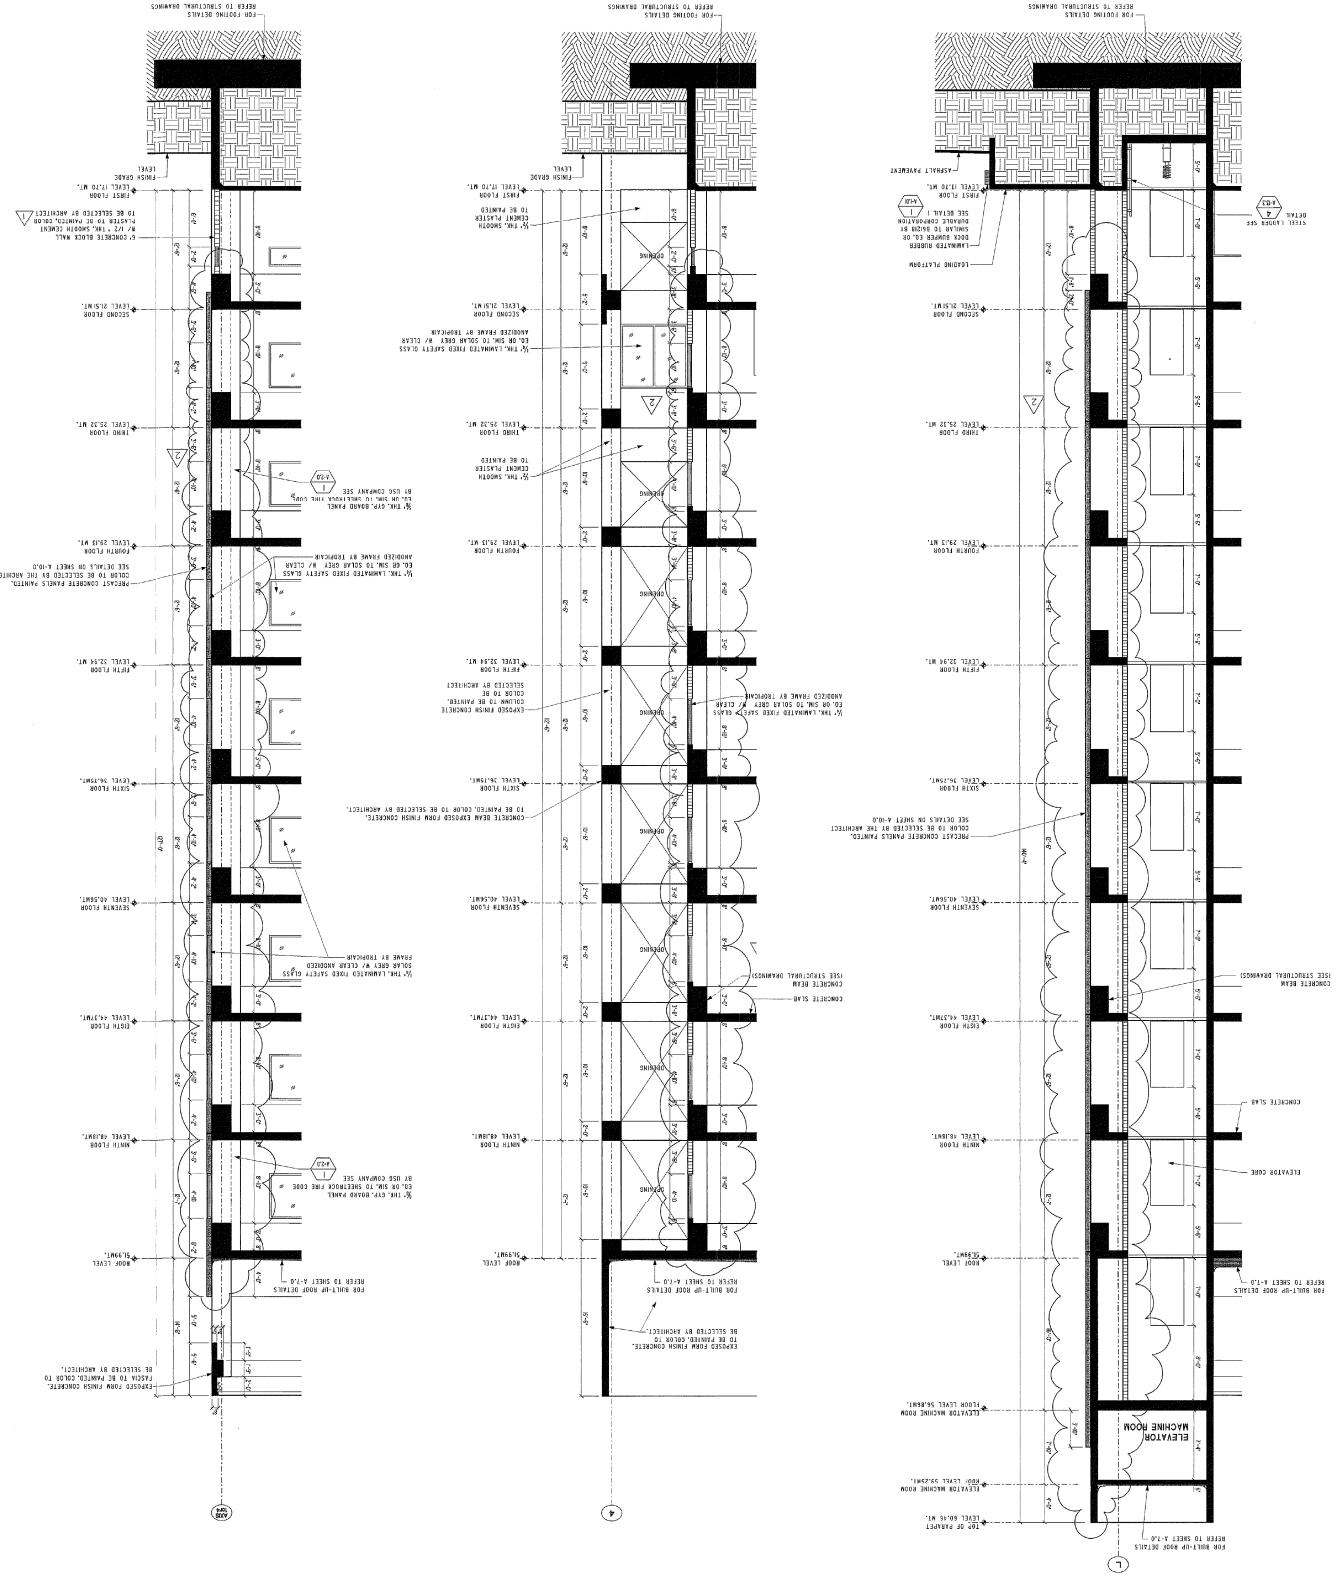

INTERPLAN
PUERTO RICO
ARCHITECTS PLANNERS
Tel. (787) 723-2121
Fax (787) 721-2140
PUERTO RICO

CORPORACION DEL FONDO DEL SEGURO DEL ESTADO BUILDING

STATE ROAD #838
SAN JUAN, PUERTO RICO

WALL SECTIONS

PLOT SCALE: 3/32" = 1'-0" (96/3)

Legend

- CONC. MAS. WALL OR COL.
- PRECAST CONC. PANEL
- CONC. BLOCK WALL
- CURTAIN WALL
- GYPSUM BOARD WALL
- WOOD DOOR
- WOOD DOOR/GLASS
- METAL DOOR
- METAL DOOR/GLASS
- CONC. OR MASONRY WALL
- ALUMINUM DOOR
- GLASS DOOR/WINDOW
- WOOD DOOR/GLASS
- METAL DOOR
- METAL DOOR/GLASS
- GLASS OR WINDOW
- WOOD DOOR/GLASS
- WOOD DOOR
- METAL DOOR/GLASS
- METAL DOOR
- GLASS OR WINDOW
- WOOD DOOR/GLASS
- METAL DOOR/GLASS
- METAL DOOR
- GLASS OR WINDOW
- WOOD DOOR/GLASS
- METAL DOOR/GLASS
- METAL DOOR
- GLASS OR WINDOW

ARTICHART NOTE FOR CONTRACTORS

CONTRACTOR SHALL VERIFY ALL DIMENSIONS AND SITE CONDITIONS BEFORE PROCEEDING WITH ANY WORK. CONTRACTOR SHALL BE RESPONSIBLE FOR ALL DIMENSIONS AND CONDITIONS AT JOB SITE. CONTRACTOR SHALL NOTIFY ARCHITECT OF ANY DISCREPANCIES BEFORE ANY WORK IS PERFORMED. DO NOT SCALE DRAWINGS.

ALL LEGENDS AND DRAWINGS HEREIN ARE, UNLESS NOTED OTHERWISE, THE PROPERTY OF THE ARCHITECT AND THE SAME MAY NOT BE USED, IN WHOLE OR IN PART, FOR ANY OTHER PROJECT WITHOUT THE WRITTEN AUTHORIZATION OF THE ARCHITECT. DO NOT SCALE DRAWINGS.

ALL CONSTRUCTION SHALL COMPLY WITH THE LATEST EDITION OF THE COMMONWEALTH OF PUERTO RICO CONSTRUCTION CODE AND ALL OTHER APPLICABLE CODES AND REGULATIONS. CONTRACTOR SHALL BE RESPONSIBLE FOR ANY DEVIATIONS FROM THESE REGULATIONS NOTED ON THE DRAWINGS.

CONTRACTOR SHALL SUBMIT SHOP DRAWINGS FOR ALL ARCHITECTURAL, STRUCTURAL, MECHANICAL AND ELECTRICAL ITEMS AS REQUIRED BY THE CONTRACT DOCUMENTS AND THE NEW ADOPTED "PUERTO RICO CONSTRUCTION UNIFORM CODE" AND THE NEW PUERTO RICO ELECTRICAL CODE.

PERMITS & ENDORSEMENT

AGENCIES	NUMBER	DATE
J.P.		
A.A.P.E.		
A.C.E.		
A.A.A.		
D.T.O.P.		

No.	REVISION	BY	DATE
	Construction Drawing Revisions		

Consultants
Civil :
M. CARLUCCHIO
Structural :
J. LUIS RIVERA
Plumbing :
LPORO
Mech. A/C :
Electrical :
L. VIDAL

Drawn By : J.FEDERMO
Project No. : 90083
File Name : 90083A09
Plot Date : 1/20/99

A-9.4

WALL SECTION A5-6 / A-9.4 — SCALE: 3/32" = 1'-0"

WALL SECTION A5-5 / A-9.4 — SCALE: 3/32" = 1'-0"

WALL SECTION A5-4 / A-9.4 — SCALE: 3/32" = 1'-0"

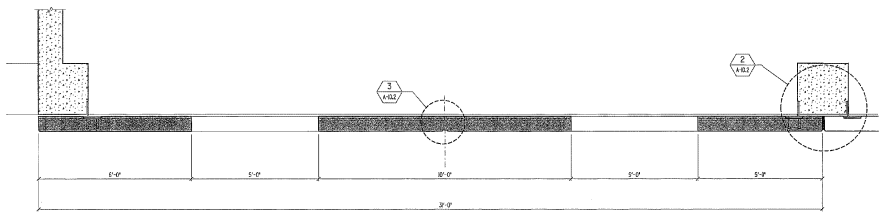

PRECAST TYPE - Q, Q & Q'

SCALE: ½" = 1'-0"
NOTE:
- FOR PRECAST THICKNESS SEE STRUCTURAL DRAWINGS

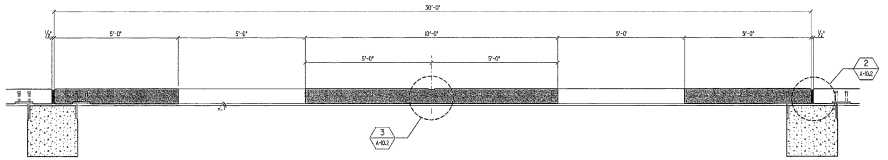

PRECAST TYPE - H, R & R'

SCALE: ½" = 1'-0"
NOTE:
- FOR PRECAST THICKNESS SEE STRUCTURAL DRAWINGS

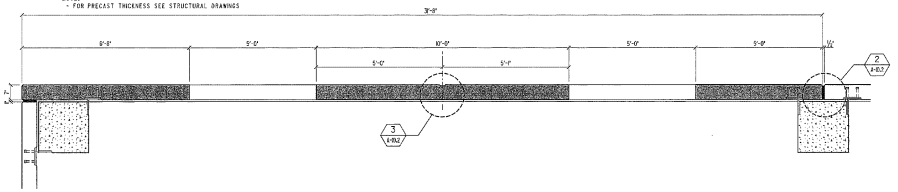

PRECAST TYPE - I, S & S'

SCALE: ½" = 1'-0"
NOTE:
- FOR PRECAST THICKNESS SEE STRUCTURAL DRAWINGS

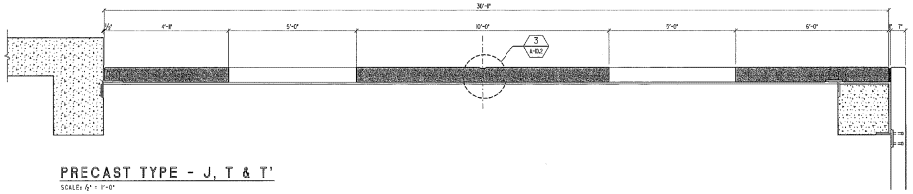

PRECAST TYPE - J, T & T'

SCALE: ½" = 1'-0"
NOTE:
- FOR PRECAST THICKNESS SEE STRUCTURAL DRAWINGS

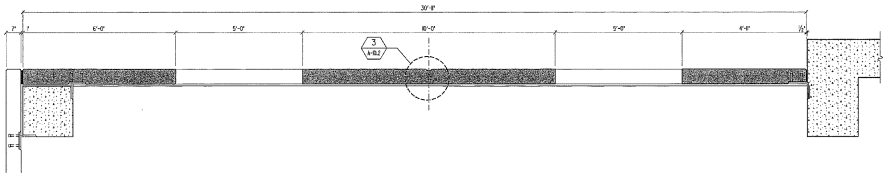

PRECAST TYPE - K, U & U'

SCALE: ½" = 1'-0"
NOTE:
- FOR PRECAST THICKNESS SEE STRUCTURAL DRAWINGS

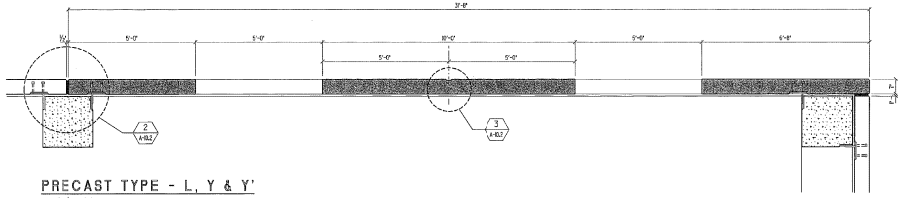

PRECAST TYPE - L, Y & Y'

SCALE: ½" = 1'-0"
NOTE:
- FOR PRECAST THICKNESS SEE STRUCTURAL DRAWINGS

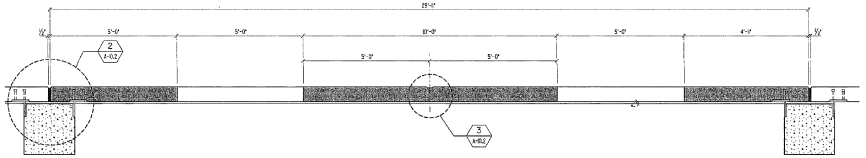

PRECAST TYPE - M, X & X'

SCALE: ½" = 1'-0"
NOTE:
- FOR PRECAST THICKNESS SEE STRUCTURAL DRAWINGS

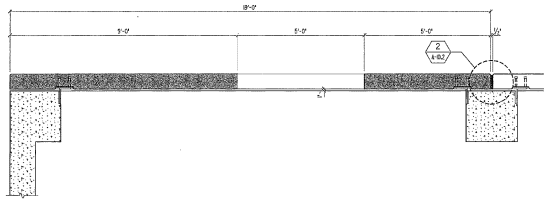

PRECAST TYPE - N, Z & Z'

SCALE: ½" = 1'-0"
NOTE:
- FOR PRECAST THICKNESS SEE STRUCTURAL DRAWINGS

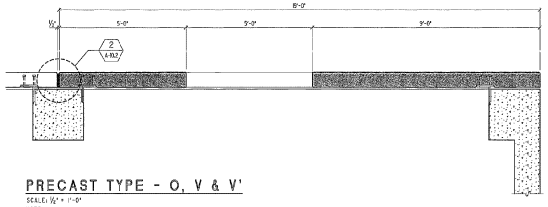

PRECAST TYPE - O, V & V'

SCALE: ½" = 1'-0"
NOTE:
- FOR PRECAST THICKNESS SEE STRUCTURAL DRAWINGS

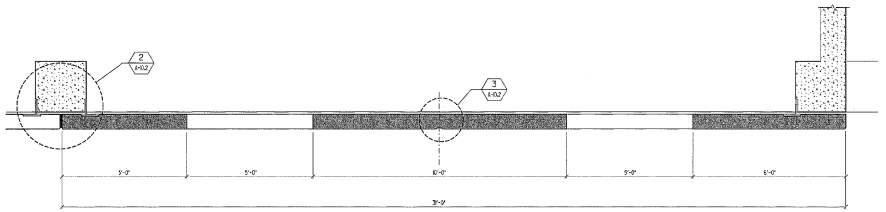

PRECAST TYPE - P, W & W'

SCALE: ½" = 1'-0"
NOTE:
- FOR PRECAST THICKNESS SEE STRUCTURAL DRAWINGS

INTERPLAN
PUERTO RICO
ARCHITECTS PLANNERS
tel. (809) 253-8535 Fax (809) 751-3485
P.O. BOX 13813 SAN JUAN
PUERTO RICO 00936-8513

CORPORACION DEL FONDO DEL SEGURO DEL ESTADO BUILDING

STATE ROAD #838
RIO PIEDRAS, PUERTO RICO

PRECAST BLOW-UPS

PLOT SCALE: ½" = 1'-0" (2/11)

Legend

- REINF. CONC. WALL OR COL.
- PRECAST CONC. WALL
- CONC. BLOCK WALL
- GYP. WALL
- CYPSUM BOARD WALL
- NUMBER — DOORS DESIGNATION
- NUMBER — WINDOWS DESIGNATION
- NUMBER — PANEL NUMBER
- SLOPE 1/2" IN 0'
- NUMBER — EQUIPMENT OR ACCESSORIES
- CHANGE IN FLOOR FINISH
- LETTER OR NUMBER (SYS. NUMBER) — SECTION REFERENCIA
- NUMBER (DRG NUMBER) — CEDAL IDENTIFICATION
- NUMBER (DRG NUMBER) — WALL SECTIONS IDENTIFICATION
- LETTER OR NUMBER — AXIS IDENTIFICATION

ADDITIVE NOTE FOR CONTRACTOR

CONTRACTOR SHALL VERIFY ALL DIMENSIONS AND SITE CONDITIONS BEFORE PROCEEDING WITH WORK. IF ANY DISCREPANCIES, ERRORS OR OMISSIONS SHOULD BE ENCOUNTERED ON PLANS, CONTRACTOR SHALL NOTIFY ARCHITECT BEFORE ANY PART OF THE WORK IS STARTED SO THAT PROPER CORRECTIONS ARE MADE. IF ARCHITECT IS NOT NOTIFIED PRIOR TO COMMENCING OF THE WORK, THE CONTRACTOR SHALL BEAR FULL RESPONSIBILITY FOR ANY DISCREPANCIES, ERRORS AND/OR OMISSIONS.

ALL DESIGNS AND DRAWINGS HEREIN AND ITEMS ISSUED ON THE ARCHITECT ARE THE PROPERTY OF THE ARCHITECT AND SHALL NOT BE USED ON ANY OTHER LOCATION EXCEPT THE ONE FOR WHICH THEY WERE EXPRESSLY RENDERED.

IF THESE DRAWINGS OR ANY PART THEREOF IS REPRODUCED WITHOUT THE CONSENT OF THE ARCHITECT, THE PERSON SO DOING WILL BE SUBJECTED TO THE ARCHITECT FOR HIS FULL CONVENCION.

CONTRACTOR SHALL NOT USE FOR CONSTRUCTION PURPOSES ANY DRAWINGS THAT WERE ALTERED TO USE FROM TO THE STAMP OF CONSTRUCTION. ALL PLANS BEING USED BY CONTRACTOR SHALL BEAR A STAMP WITH THE LABEL "FOR CONSTRUCTION ONLY" SIGNED BY ARCHITECT.

PERMITS & ENDORSEMENT

AGENCIES	NUMBER	DATE
J.P.		
A.R.P.E.		
A.E.E.		
A.A.A.		
D.T.D.P.		

NO.	REVISION	BY	DATE

Construction Drawing Revisions

Consultants

Site : M. QUILLICHINI
Structure : D. DEL MERO
Plumbing : J.PUIG
Mech. A/C : J.PUIG
Electrical : L. VIDAL

Project No. : 97003
Drawn By : J.FELICIANO
Plot Date : 3/16/99
File Name : A-10.03.DGN

A-10.0

...\interplan\dgns-10_00.dgn Mar. 10, 1999 14:36:27

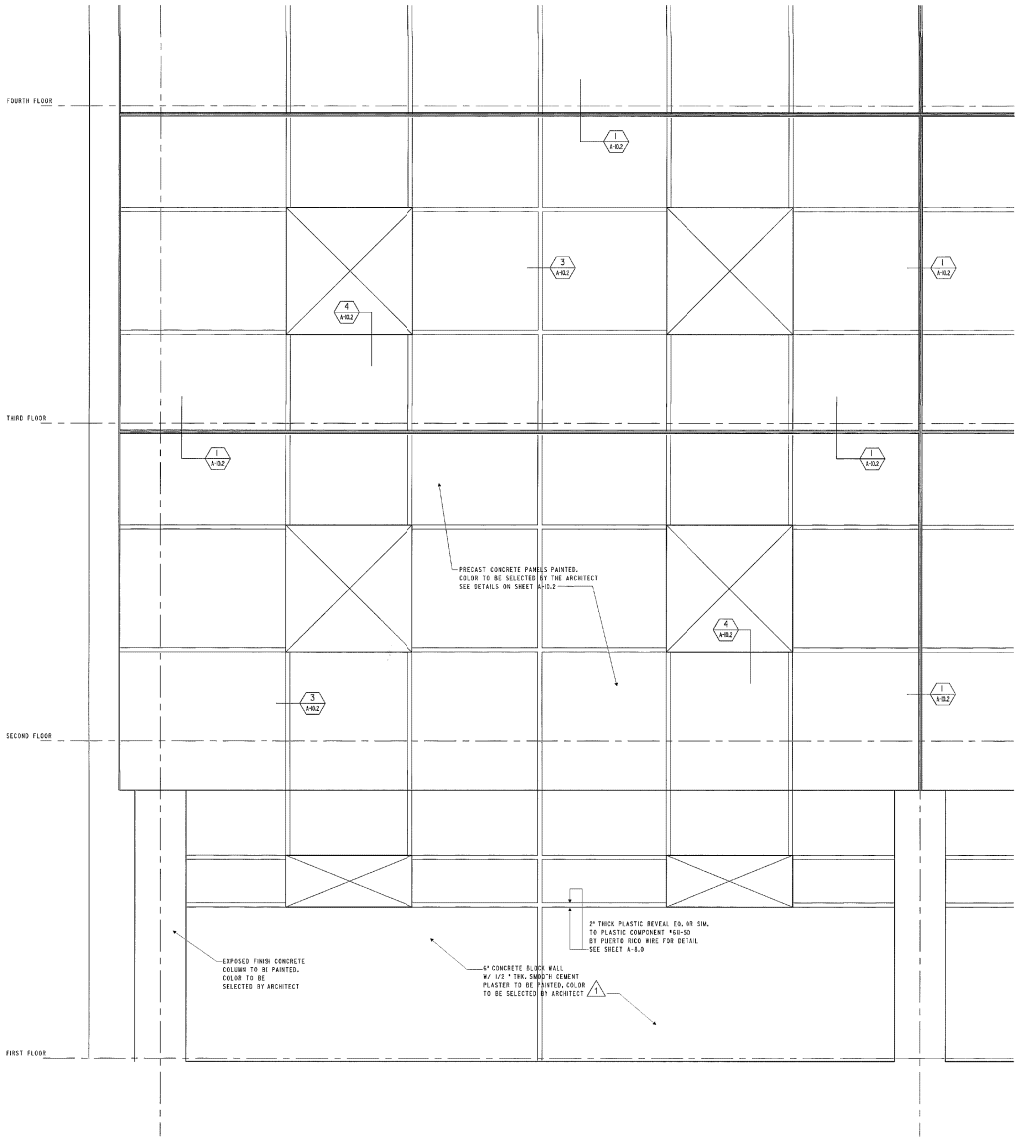

PARTIAL PRECAST ELEVATION

SCALE: ½" = 1'-0"

NOTE:

1. ALL WALLS & COLUMNS SURFACES TO BE PROTECTED W/ WATER REPELENT PRODUCT EQUAL OR SIMILAR TO SUREKLEAN WEATHER SEAL SILOXANE BY PROSOCO INC. DISTRIBUTED BY P.R. WIRE

2. FOR PRECAST THICKNESS SEE STRUCTURAL DRAWINGS.

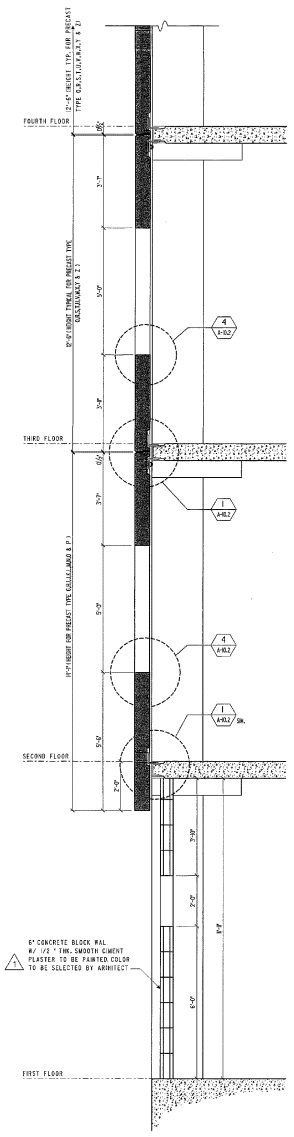

PARTIAL PRECAST SECTION

SCALE: ½" = 1'-0

NOTE:
- FOR PRECAST THICKNESS SEE STRUCTURAL DRAWINGS.

INTERPLAN
PUERTO RICO
ARCHITECTS PLANNERS
Tel (809) 753-2520 Fax (809) 751-7465
P.O. BOX 363053 SAN JUAN
PUERTO RICO 00936-4053

CORPORACION DEL FONDO DEL SEGURO DEL ESTADO BUILDING

STATE ROAD #838
RIO PIEDRAS, PUERTO RICO

PARTIAL PRECAST ELEVATION & SECTION
PLOT SCALE: ½" = 1'-0" (2/11)

Legend

- CONC. CONC. WALL OR COL.
- PRECAST CONC. WALL
- CONC. BLOCK WALL
- GYP. WALL
- GYPSUM BOARD WALL
- DOORS DESIGNATION
- WINDOWS DESIGNATION
- ROOM NUMBER
- SLOPE 1/2" IN 8"
- EQUIPMENT OR ACCESORIES
- CHANGE IN FLOOR FINISH
- LETTER OR NUMBER (WC) SECTION IDENTIFICATION
- NUMBER (WC) DETAIL IDENTIFICATION
- NUMBER (WC) WALL SECTIONS IDENTIFICATION
- LETTER OR NUMBER AXIS IDENTIFICATION

IMPORTANT NOTE FOR CONTRACTOR

CONTRACTOR SHALL VERIFY ALL DIMENSIONS AND SITE CONDITIONS BEFORE PROCEEDING WITH WORK. IF ANY DISCREPANCIES, ERRORS OR OMISSIONS EXISTS IN ANY DETAILS OR PLANS, CONTRACTOR SHALL NOTIFY ARCHITECT IMMEDIATELY AND NO WORK SHALL BE DONE UNTIL PROPER CORRECTIONS ARE MADE. IF ARCHITECT IS NOT NOTIFIED PRIOR TO COMMENCING OF THE WORK, THE CONTRACTOR SHALL BEAR FULL RESPONSIBILITY FOR ANY DISCREPANCIES, ERRORS AND/OR OMISSIONS.

ALL DESIGNS AND DRAWINGS HEREIN AND PRINTS ISSUED BY THE ARCHITECT ARE THE PROPERTY OF THE ARCHITECT AND SHALL NOT BE REUSED ON ANY OTHER LOCATION EXCEPT THE ONE FOR WHICH THEY WERE EXPRESSLY RESIGNED.

IF THESE DRAWINGS OR ANY PART THEREOF IS REPRODUCED WITHOUT THE CONSENT OF THE ARCHITECT, THE PERSON SO DOING WILL BE INDEBTED TO THE ARCHITECT FOR HIS FULL COMPENSATION.

CONTRACTOR SHALL NOT USE FOR CONSTRUCTION PURPOSES ANY DRAWINGS THAT WERE ADVANCED TO HIM PRIOR TO THE START OF CONSTRUCTION. ALL PLANS BEING USED BY CONTRACTOR SHOULD BEAR A STAMP WITH THE LABEL "FOR CONSTRUCTION ONLY" SIGNED BY ARCHITECT.

PERMITS & ENDORSEMENT

AGENCIES	NUMBER	DATE
J.P.		
A.R.P.E.		
A.E.E.		
A.A.A.		
O.T.O.P.		

NO.	REVISION	BY	DATE
	GENERAL REVISION		
1	6" CONCRETE BLOCK WALL	ara.J.J.M.	5/19/99

Construction Drawing Revisions

Consultants

Site : M. GUILLICHINI
Structural : D. DEL MERO
Plumbing : J.PUIG
Mech. A/C : J.PUIG
Electrical : L. VIDAL

Project No. : 97003
Drawn By : J. FELICIANO
Plot Date : 5/8/99
File Name : A-10.01GN

A-10.1

S:\Trabajos\97003\a-10_pt.dgn Mar. 21, 1999 14:33:54

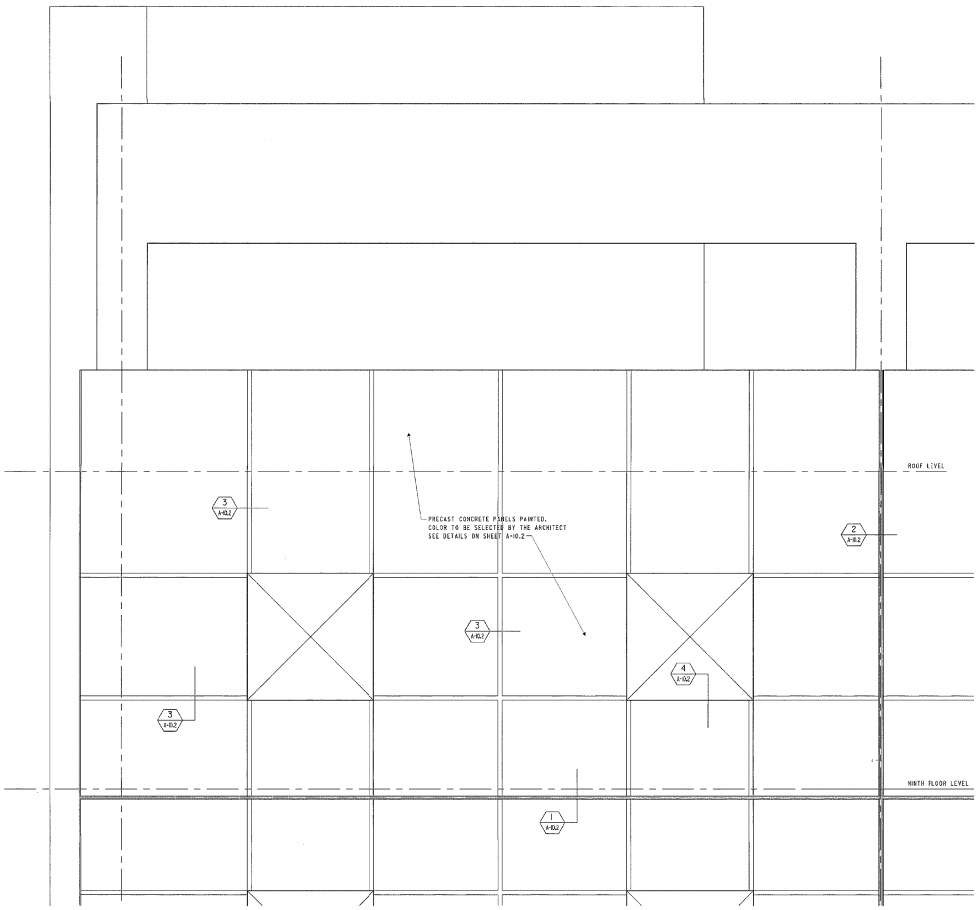

PARTIAL PRECAST ELEVATION

SCALE: 1/8" = 1'-0"

NOTE:
- FOR PRECAST THICKNESS SEE STRUCTURAL DRAWINGS.

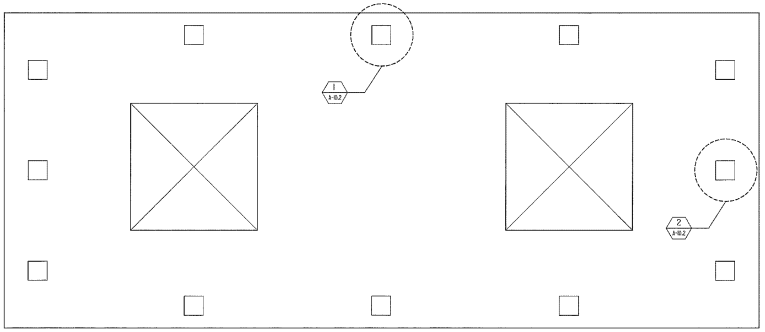

TYPICAL WALL PANEL (REAR VIEW)

SCALE: 1/8" = 1'-0"

NOTE:
- FOR PRECAST THICKNESS SEE STRUCTURAL DRAWINGS.

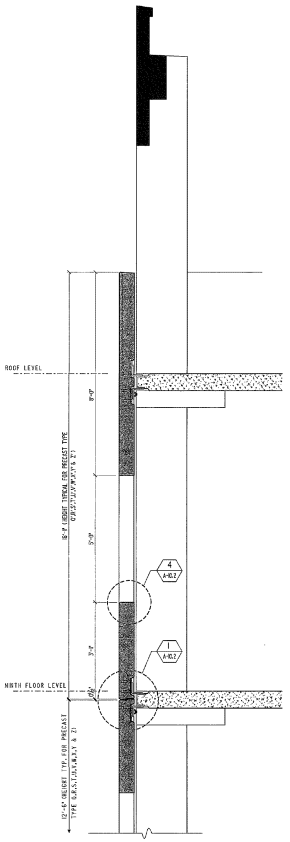

PARTIAL PRECAST SECTION

SCALE: 1/8" = 1'-0"

NOTE:
- FOR PRECAST THICKNESS SEE STRUCTURAL DRAWINGS.

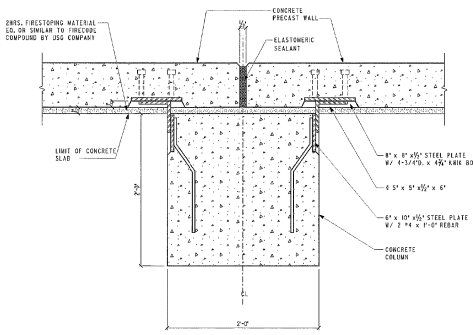

DETAIL 2 A-10.2

SCALE: 1/2" = 1'-0"

NOTE:
1- WALL PANEL REINFORCING STEEL
A) #5 @ 8" EF (HORIZONTAL)
B) #3 @ 12" EF (VERTICAL)

2- FOR PRECAST THICKNESS SEE STRUCTURAL DRAWINGS.

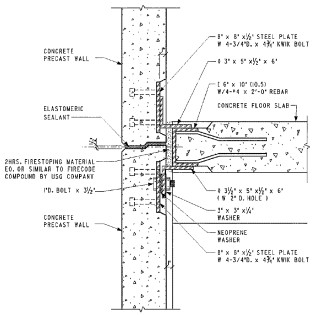

(VERTICAL CONNECTION)

DETAIL 1 A-10.2

SCALE: 1/2" = 1'-0"

NOTE:
1- WALL PANEL REINFORCING STEEL
A) #5 @ 8" EF (HORIZONTAL)
B) #3 @ 12" EF (VERTICAL)

2- FOR PRECAST THICKNESS SEE STRUCTURAL DRAWINGS.

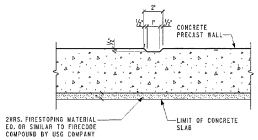

DETAIL 3 A-10.2

SCALE: 1½" = 1'-0"

NOTE:
1- WALL PANEL REINFORCING STEEL
A) #5 @ 8" EF (HORIZONTAL)
B) #3 @ 12" EF (VERTICAL)

2- FOR PRECAST THICKNESS SEE STRUCTURAL DRAWINGS.

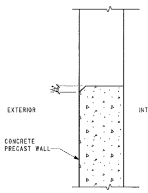

DETAIL 4 A-10.2

SCALE: 1½" = 1'-0"

NOTE:
1- WALL PANEL REINFORCING STEEL
A) #5 @ 8" EF (HORIZONTAL)
B) #3 @ 12" EF (VERTICAL)

2- FOR PRECAST THICKNESS SEE STRUCTURAL DRAWINGS.

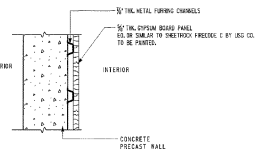

TYPICAL CONCRETE PRECAST WALL FURRING

SCALE: 1½" = 1'-0"

INTERPLAN
PUERTO RICO
ARCHITECTS PLANNERS
Tel. (809) 753-0579 Fax (809) 751-3465
P.O. BOX 190693 SAN JUAN
PUERTO RICO 00936-0693

CORPORACION DEL FONDO DEL SEGURO DEL ESTADO BUILDING

STATE ROAD #838
RIO PIEDRAS, PUERTO RICO

GENERAL DETAILS & PRECAST ELEVATION & SECTION

PLOT SCALE: 1½" = 1'-0" (2/1)

Legend

- REINF. CONC. WALL OR SIM.
- PRECAST CONC. WALL
- CONC. BLOCK WALL
- GYP. WALL
- GYPSUM BOARD WALL
- NUMBER — DOORS DESIGNATION
- NUMBER — WINDOWS DESIGNATION
- NUMBER — ROOM NUMBER
- SLOPE 1/2" IN 1'
- EQUIPMENT OR ACCESSORIES
- CHANGE IN FLOOR FINISH
- LETTER OR NUMBER (NO NUMBER) — SECTION IDENTIFICATION
- NUMBER (NO NUMBER) — DETAIL IDENTIFICATION
- NUMBER (NO NUMBER) — WALL SECTIONS IDENTIFICATION
- LETTER OR NUMBER — AXIS COORDINATION

IMPORTANT NOTE FOR CONTRACTOR

CONTRACTOR SHALL VERIFY ALL DIMENSIONS AND SITE CONDITIONS BEFORE PROCEEDING WITH WORK. IF ANY DISCREPANCIES, ERRORS OR QUESTIONS SHOULD BE ENCOUNTERED IN PLANS, CONTRACTOR SHALL NOTIFY ARCHITECT BEFORE ANY PART OF THE WORK IS PERFORMED. CONTRACTOR SHALL NOT TAKE ADVANTAGE OF ARCHITECT TO NOT NOTIFIED PRIOR TO COMMENCING OF THE WORK. THE CONTRACTOR SHALL BEAR FULL RESPONSIBILITY FOR ANY DISCREPANCIES, ERRORS AND/OR OMISSIONS.

ALL DESIGNS AND DRAWINGS HEREIN AND PRINTS ISSUED BY THE ARCHITECT ARE THE PROPERTY OF INC ARCHITECT AND SHALL NOT BE REUSED ON ANY OTHER LOCATION EXCEPT THE ONE FOR WHICH THEY WERE EXPRESSLY DESIGNED.

IT SHALL NOT BE COPIED OR PART THEREOF IS REPRODUCED WITHOUT THE CONSENT OF THE ARCHITECT. THE PERSON SO DOING WILL BE PROSECUTED TO THE ARCHITECT FOR HIS FULL COMPENSATION.

CONTRACTOR SHALL NOT USE FOR CONSTRUCTION PURPOSES ANY DRAWINGS THAT WERE ADVANCED TO HIM PRIOR TO THE START OF CONSTRUCTION. ALL PLANS BEING USED BY CONTRACTOR SHALL BEAR A STAMP WITH THE LABEL: "FOR CONSTRUCTION ONLY" SIGNED BY ARCHITECT.

PERMITS & ENDORSEMENT

AGENCIES	NUMBER	DATE
J.P.		
A.R.P.E.		
A.E.E.		
A.A.A.		
O.T.O.P.		

NO.	REVISION	BY	DATE

Construction Drawing Revisions

Consultants
Site : M. QUILLCHINI
Structural : D. DEL MERO
Plumbing : J.PUIG
Mech. A/C : J.PUIG
Electrical : L. VIDAL

Project No. : 97003
Drawn By : J. FELICIANO
Plot Date : 3/9/99
File Name : A-10.02.DGN

A-10.2

DOOR SCHEDULE

FIRST FLOOR

DOOR NO.	ROOM NO.	DOOR OPENING TYPE	WIDTH	HEIGHT	THICK	FRAME MATERIAL	HARDWARE SET	SIZE DEPTH	SIZE FACE	DETAIL MATERIAL	DETAIL HEAD	DETAIL JAMB	DETAIL SILL	REMARKS
100	100	AG	12'-0"	7'-2½"	---	ALUMINUM & GLASS	01	---	---	ALUMINUM	H-1	J-1	S-1	CURTAIN WALL MANUFACTURED BY TROPICAIR WITH 2 DOORS AND FIXED GLASS SEE ELEV.
101	100	AG	6'-0"	7'-2½"	---	ALUMINUM & GLASS	01	---	---	ALUMINUM	H-1	J-1	---	
102	105	BL	3'-4"	7'-2"	---	METAL	02	---	---	METAL	H-2	J-2	---	24"X 24" BOTTOM LOUVER BY TRUJILLO ALTO METAL CORP.
103	109	FM	3'-4"	7'-2"	1¾"	METAL	08	---	---	METAL	H-2	J-2	---	1½ HOUR FIRE RESISTANT DOOR BY TRUJILLO ALTO METAL CORP.
104	109	FM	3'-4"	6'-10"	1¾"	METAL	08	---	---	METAL	H-2	J-2	S-2	1½ HOUR FIRE RESISTANT DOOR BY TRUJILLO ALTO METAL CORP.
105	109	FM	3'-4"	7'-2"	1¾"	METAL	04	---	---	METAL	H-2	J-2	---	1½ HOUR FIRE RESISTANT DOOR BY TRUJILLO ALTO METAL CORP.
106	108	BL	3'-4"	7'-2"	---	METAL	04	---	---	METAL	H-2	J-2	---	24"X 24" BOTTOM LOUVER BY TRUJILLO ALTO METAL CORP.
107	106	BL	3'-4"	7'-2"	---	METAL	02	---	---	METAL	H-2	J-2	---	24"X 24" BOTTOM LOUVER BY TRUJILLO ALTO METAL CORP.
108	104	FM	3'-0"	7'-2"	1¾"	METAL	04	---	---	METAL	H-2	J-2	---	1½ HOUR FIRE RESISTANT DOOR BY TRUJILLO ALTO METAL CORP.
109	104	FM	3'-4"	7'-2"	1¾"	METAL	08	---	---	METAL	H-2	J-2	---	1½ HOUR FIRE RESISTANT DOOR BY TRUJILLO ALTO METAL CORP.
110	103	BL	3'-4"	7'-2"	---	METAL	07	---	---	METAL	H-2	J-2	---	24"X 24" BOTTOM LOUVER BY TRUJILLO ALTO METAL CORP.
111	102	AG	6'-0"	7'-2"	---	ALUMINUM & GLASS	01	---	---	ALUMINUM	H-1	J-1	---	
112	102	AG	12'-0"	7'-2"	---	ALUMINUM & GLASS	01	---	---	ALUMINUM	H-1	J-1	S-1	CURTAIN WALL MANUFACTURED BY TROPICAIR WITH 2 DOORS AND FIXED GLASS SEE ELEV.
113	102	AG	6'-0"	7'-2"	---	ALUMINUM & GLASS	01	---	---	ALUMINUM	H-1	J-1	---	
114	110	BL	3'-4"	7'-2"	---	METAL	07	---	---	METAL	H-2	J-2	---	24"X 24" BOTTOM LOUVER BY TRUJILLO ALTO METAL CORP.
115	111	FM	3'-4"	7'-2"	1¾"	METAL	02	---	---	METAL	H-2	J-2	---	1½ HOUR FIRE RESISTANT DOOR BY TRUJILLO ALTO METAL CORP.
116	114	BL	3'-4"	7'-2"	---	METAL	04	---	---	METAL	H-2	J-2	---	24"X 24" BOTTOM LOUVER BY TRUJILLO ALTO METAL CORP.
117	113	BL	3'-4"	7'-2"	---	METAL	04	---	---	METAL	H-2	J-2	---	24"X 24" BOTTOM LOUVER BY TRUJILLO ALTO METAL CORP.
118	119	FM	6'-4"	7'-2"	1¾"	METAL	06	---	---	METAL	H-2	J-2	---	1½ HOUR FIRE RESISTANT DOOR BY TRUJILLO ALTO METAL CORP.
119	119	RD	12'-0"	9'-0"	---	METAL	---	---	---	METAL	H-3	J-3	---	ROLL-UP DOOR EQ. OR SIMILAR TO ALL WEATHER DOOR MOD.522se BY:ATLAS DOORS DIST. BY:AMERICAN AGENCIES
120	120	RD	12'-0"	9'-0"	---	METAL	---	---	---	METAL	H-3	J-3	---	ROLL-UP DOOR EQ. OR SIMILAR TO SERVICE DOOR MOD. 524se BY:ATLAS DOORS DIST. BY:AMERICAN AGENCIES
123	118	FM	6'-4"	7'-2½"	---	METAL	05	---	---	METAL	H-2	J-2	---	1½ HOUR FIRE RESISTANT DOOR BY TRUJILLO ALTO METAL CORP. 18" x 2" FLAT BAR ASTRAGAL
124	119	FM	6'-4"	7'-2½"	1¾"	METAL	06	---	---	METAL	H-2	J-2	---	1½ HOUR FIRE RESISTANT DOOR BY TRUJILLO ALTO METAL CORP. 18" x 2" FLAT BAR ASTRAGAL
125	117	BL	3'-4"	7'-2"	---	METAL	04	---	---	METAL	H-2	J-2	---	24"X 24" BOTTOM LOUVER BY TRUJILLO ALTO METAL CORP.
126	116	FM	3'-4"	7'-2"	1¾"	METAL	08	---	---	METAL	H-2	J-2	---	1½ HOUR FIRE RESISTANT DOOR BY TRUJILLO ALTO METAL CORP.
127	116	FM	3'-4"	7'-2"	1¾"	METAL	08	---	---	METAL	H-2	J-2	---	1½ HOUR FIRE RESISTANT DOOR BY TRUJILLO ALTO METAL CORP.
128	116	FM	3'-4"	6'-10"	1¾"	METAL	08	---	---	METAL	H-2	J-2	S-2	1½ HOUR FIRE RESISTANT DOOR BY TRUJILLO ALTO METAL CORP.
129	112	BL	3'-4"	7'-2"	---	METAL	02	---	---	METAL	H-2	J-2	---	24"X 24" BOTTOM LOUVER BY TRUJILLO ALTO METAL CORP.
130	100	AG	6'-0"	7'-2"	---	ALUMINUM & GLASS	01	---	---	ALUMINUM	H-1	J-1	S-1	MANUFACTURED BY TROPICAIR
131	120	FM	2'-6"	7'-2"	1¾"	METAL	02	---	---	METAL	H-2	J-2	---	1½ HOUR FIRE RESISTANT DOOR BY TRUJILLO ALTO METAL CORP.

SECOND FLOOR

DOOR NO.	ROOM NO.	DOOR OPENING TYPE	WIDTH	HEIGHT	THICK	FRAME MATERIAL	HARDWARE SET	SIZE DEPTH	SIZE FACE	DETAIL MATERIAL	DETAIL HEAD	DETAIL JAMB	DETAIL SILL	REMARKS
200	200	AG	6'-0"	7'-2"	---	ALUMINUM & GLASS	01	---	---	ALUMINUM	H-1	J-1	---	MANUFACTURED BY TROPICAIR WITH 2 DOORS AND FIXED GLASS SEE ELEV.
201	201	AG	6'-0"	7'-2"	---	ALUMINUM & GLASS	01	---	---	ALUMINUM	H-1	J-1	---	MANUFACTURED BY TROPICAIR
202	205	BL	3'-4"	7'-2"	---	METAL	02	---	---	METAL	H-2	J-2	---	24"X 24" BOTTOM LOUVER BY TRUJILLO ALTO METAL CORP.
203	208	FM	3'-4"	7'-2"	1¾"	METAL	08	---	---	METAL	H-2	J-2	---	1½ HOUR FIRE RESISTANT DOOR BY TRUJILLO ALTO METAL CORP.
204	209	BL	3'-4"	7'-2"	---	METAL	04	---	---	METAL	H-2	J-2	---	24"X 24" BOTTOM LOUVER BY TRUJILLO ALTO METAL CORP.
205	206	BL	3'-4"	7'-2"	---	METAL	04	---	---	METAL	H-2	J-2	---	24"X 24" BOTTOM LOUVER BY TRUJILLO ALTO METAL CORP.
206	204	FM	3'-4"	7'-2"	1¾"	METAL	08	---	---	METAL	H-2	J-2	---	1½ HOUR FIRE RESISTANT DOOR BY TRUJILLO ALTO METAL CORP.
207	203	BL	3'-4"	7'-2"	---	METAL	02	---	---	METAL	H-2	J-2	---	24"X 24" BOTTOM LOUVER BY TRUJILLO ALTO METAL CORP.
208	202	AG	6'-0"	7'-2"	---	ALUMINUM & GLASS	01	---	---	ALUMINUM	H-1	J-1	---	MANUFACTURED BY TROPICAIR
209	202	AG	12'-0"	7'-2"	---	ALUMINUM & GLASS	01	---	---	ALUMINUM	H-1	J-1	S-1	CURTAIN WALL MANUFACTURED BY TROPICAIR WITH 2 DOORS AND FIXED GLASS SEE ELEV.
210	202	AG	6'-0"	7'-2"	---	ALUMINUM & GLASS	01	---	---	ALUMINUM	H-1	J-1	---	MANUFACTURED BY TROPICAIR
211	210	BL	3'-4"	7'-2"	---	METAL	07	---	---	METAL	H-2	J-2	---	24"X 24" BOTTOM LOUVER BY TRUJILLO ALTO METAL CORP.
212	211	FM	3'-4"	7'-2"	1¾"	METAL	02	---	---	METAL	H-2	J-2	---	1½ HOUR FIRE RESISTANT DOOR BY TRUJILLO ALTO METAL CORP.
213	214	BL	3'-4"	7'-2"	---	METAL	04	---	---	METAL	H-2	J-2	---	24"X 24" BOTTOM LOUVER BY TRUJILLO ALTO METAL CORP.
214	213	BL	3'-4"	7'-2"	---	METAL	04	---	---	METAL	H-2	J-2	---	24"X 24" BOTTOM LOUVER BY TRUJILLO ALTO METAL CORP.
215	217	BL	3'-4"	7'-2"	---	METAL	04	---	---	METAL	H-2	J-2	---	24"X 24" BOTTOM LOUVER BY TRUJILLO ALTO METAL CORP.
216	216	FM	3'-4"	7'-2"	1¾"	METAL	08	---	---	METAL	H-2	J-2	---	1½ HOUR FIRE RESISTANT DOOR BY TRUJILLO ALTO METAL CORP.
217	212	BL	3'-4"	7'-2"	---	METAL	02	---	---	METAL	H-2	J-2	---	24"X 24" BOTTOM LOUVER BY TRUJILLO ALTO METAL CORP.
218	201	AG	6'-0"	7'-2"	---	ALUMINUM & GLASS	01	---	---	ALUMINUM	H-1	J-1	---	MANUFACTURED BY TROPICAIR
219	218	FM	2'-6"	7'-2"	1¾"	METAL	02	---	---	METAL	H-2	J-2	---	1½ HOUR FIRE RESISTANT DOOR BY TRUJILLO ALTO METAL CORP.

TYPE LEGEND: AG-ALUMINUM AND GLASS FM-FLUSH METAL BL-BOTTOM LOUVER FL-FULL LOUVERED V-VISION PANEL FW-FLUSH WOOD

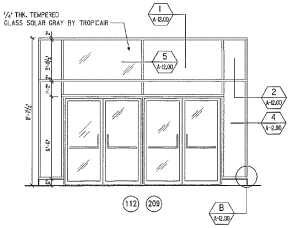

THIRD FLOOR

DOOR NO.	ROOM NO.	DOOR OPENING TYPE	WIDTH	HEIGHT	THICK	FRAME MATERIAL	HARDWARE SET	SIZE DEPTH	SIZE FACE	DETAIL MATERIAL	DETAIL HEAD	DETAIL JAMB	DETAIL SILL	REMARKS
300	300	AG	6'-0"	7'-2"	---	ALUMINUM & GLASS	01	---	---	ALUMINUM	H-1	J-1	S-1	MANUFACTURED BY TROPICAIR, ATTACH TO CURTAIN WALL
301	301	AG	6'-0"	7'-2½"	---	ALUMINUM & GLASS	01	---	---	ALUMINUM	H-1	J-1	---	MANUFACTURED BY TROPICAIR
302	305	BL	3'-4"	7'-2"	---	METAL	02	---	---	METAL	H-2	J-2	---	24"X 24" BOTTOM LOUVER BY TRUJILLO ALTO METAL CORP.
303	308	FM	3'-4"	7'-2½"	1¾"	METAL	08	---	---	METAL	H-2	J-2	---	1½ HOUR FIRE RESISTANT DOOR BY TRUJILLO ALTO METAL CORP.
304	309	BL	3'-4"	7'-2½"	---	METAL	04	---	---	METAL	H-2	J-2	---	24"X 24" BOTTOM LOUVER BY TRUJILLO ALTO METAL CORP.
305	306	BL	3'-4"	7'-2½"	---	METAL	04	---	---	METAL	H-2	J-2	---	24"X 24" BOTTOM LOUVER BY TRUJILLO ALTO METAL CORP.
306	304	FM	3'-4"	7'-2½"	1¾"	METAL	08	---	---	METAL	H-2	J-2	---	1½ HOUR FIRE RESISTANT DOOR BY TRUJILLO ALTO METAL CORP.
307	303	BL	3'-4"	7'-2½"	---	METAL	02	---	---	METAL	H-2	J-2	---	24"X 24" BOTTOM LOUVER BY TRUJILLO ALTO METAL CORP.
308	302	AG	6'-0"	7'-2½"	---	ALUMINUM & GLASS	01	---	---	ALUMINUM	H-1	J-1	---	MANUFACTURED BY TROPICAIR
309	302	AG	12'-0"	7'-2½"	---	ALUMINUM & GLASS	01	---	---	ALUMINUM	H-1	J-1	---	MANUFACTURED BY TROPICAIR
310	310	BL	3'-4"	7'-2½"	---	METAL	02	---	---	METAL	H-2	J-2	---	24"X 24" BOTTOM LOUVER BY TRUJILLO ALTO METAL CORP.
311	311	FM	3'-4"	7'-2½"	1¾"	METAL	04	---	---	METAL	H-2	J-2	---	1½ HOUR FIRE RESISTANT DOOR BY TRUJILLO ALTO METAL CORP.
312	314	BL	3'-4"	7'-2½"	---	METAL	04	---	---	METAL	H-2	J-2	---	24"X 24" BOTTOM LOUVER BY TRUJILLO ALTO METAL CORP.
313	313	BL	3'-4"	7'-2½"	---	METAL	04	---	---	METAL	H-2	J-2	---	24"X 24" BOTTOM LOUVER BY TRUJILLO ALTO METAL CORP.
314	317	BL	3'-4"	7'-2½"	---	METAL	04	---	---	METAL	H-2	J-2	---	24"X 24" BOTTOM LOUVER BY TRUJILLO ALTO METAL CORP.
315	316	FM	3'-4"	7'-2½"	1¾"	METAL	08	---	---	METAL	H-2	J-2	---	1½ HOUR FIRE RESISTANT DOOR BY TRUJILLO ALTO METAL CORP.
316	312	BL	3'-4"	7'-2½"	---	METAL	02	---	---	METAL	H-2	J-2	---	24"X 24" BOTTOM LOUVER BY TRUJILLO ALTO METAL CORP.
317	301	AG	6'-0"	7'-2½"	---	ALUMINUM & GLASS	01	---	---	ALUMINUM	H-1	J-1	---	MANUFACTURED BY TROPICAIR
318	300	AG	5'-0"	7'-2½"	---	ALUMINUM & GLASS	01	---	---	ALUMINUM	H-1	J-1	S-1	MANUFACTURED BY TROPICAIR, ATTACH TO CURTAIN WALL
319	319	FM	2'-6"	7'-2"	1¾"	METAL	02	---	---	METAL	H-2	J-2	---	1½ HOUR FIRE RESISTANT DOOR BY TRUJILLO ALTO METAL CORP.

FOURTH FLOOR

DOOR NO.	ROOM NO.	DOOR OPENING TYPE	WIDTH	HEIGHT	THICK	FRAME MATERIAL	HARDWARE SET	SIZE DEPTH	SIZE FACE	DETAIL MATERIAL	DETAIL HEAD	DETAIL JAMB	DETAIL SILL	REMARKS
400	400	AG	6'-0"	7'-2"	---	ALUMINUM & GLASS	01	---	---	ALUMINUM	H-1	J-1	---	MANUFACTURED BY TROPICAIR
401	404	BL	3'-4"	7'-2"	---	METAL	02	---	---	METAL	H-2	J-2	---	24"X 24" BOTTOM LOUVER BY TRUJILLO ALTO METAL CORP.
402	407	FM	3'-4"	7'-2"	1¾"	METAL	08	---	---	METAL	H-2	J-2	---	1½ HOUR FIRE RESISTANT DOOR BY TRUJILLO ALTO METAL CORP.
403	408	BL	3'-4"	7'-2"	---	METAL	04	---	---	METAL	H-2	J-2	---	24"X 24" BOTTOM LOUVER BY TRUJILLO ALTO METAL CORP.
404	405	BL	3'-4"	7'-2"	---	METAL	04	---	---	METAL	H-2	J-2	---	24"X 24" BOTTOM LOUVER BY TRUJILLO ALTO METAL CORP.
405	403	FM	3'-4"	7'-2"	1¾"	METAL	08	---	---	METAL	H-2	J-2	---	1½ HOUR FIRE RESISTANT DOOR BY TRUJILLO ALTO METAL CORP.
406	402	SL	3'-4"	7'-2"	---	METAL	07	---	---	METAL	H-2	J-2	---	24"X 24" BOTTOM LOUVER BY TRUJILLO ALTO METAL CORP.
407	401	AG	6'-0"	7'-2"	---	ALUMINUM & GLASS	01	---	---	ALUMINUM	H-1	J-1	---	MANUFACTURED BY TROPICAIR
408	401	AG	12'-0"	7'-2"	---	ALUMINUM & GLASS	01	---	---	ALUMINUM	H-1	J-1	---	MANUFACTURED BY TROPICAIR
409	409	SL	3'-4"	7'-2"	---	METAL	07	---	---	METAL	H-2	J-2	---	24"X 24" BOTTOM LOUVER BY TRUJILLO ALTO METAL CORP.
410	410	FM	3'-4"	7'-2"	1¾"	METAL	04	---	---	METAL	H-2	J-2	---	1½ HOUR FIRE RESISTANT DOOR BY TRUJILLO ALTO METAL CORP.
411	413	BL	3'-4"	7'-2"	---	METAL	04	---	---	METAL	H-2	J-2	---	24"X 24" BOTTOM LOUVER BY TRUJILLO ALTO METAL CORP.
412	412	BL	3'-4"	7'-2"	---	METAL	04	---	---	METAL	H-2	J-2	---	24"X 24" BOTTOM LOUVER BY TRUJILLO ALTO METAL CORP.
413	416	BL	3'-4"	7'-2"	---	METAL	04	---	---	METAL	H-2	J-2	---	24"X 24" BOTTOM LOUVER BY TRUJILLO ALTO METAL CORP.
414	415	FM	3'-4"	7'-2"	1¾"	METAL	08	---	---	METAL	H-2	J-2	---	1½ HOUR FIRE RESISTANT DOOR BY TRUJILLO ALTO METAL CORP.
415	411	SL	3'-4"	7'-2"	---	METAL	02	---	---	METAL	H-2	J-2	---	24"X 24" BOTTOM LOUVER BY TRUJILLO ALTO METAL CORP.
416	400	AG	6'-0"	7'-2"	---	ALUMINUM & GLASS	01	---	---	ALUMINUM	H-1	J-1	---	MANUFACTURED BY TROPICAIR
417	418	FM	2'-6"	7'-2"	1¾"	METAL	02	---	---	METAL	H-2	J-2	---	1½ HOUR FIRE RESISTANT DOOR BY TRUJILLO ALTO METAL CORP.

FIFTH FLOOR THRU NINTH FLOOR

DOOR NO.	ROOM NO.	DOOR OPENING TYPE	WIDTH	HEIGHT	THICK	FRAME MATERIAL	HARDWARE SET	SIZE DEPTH	SIZE FACE	DETAIL MATERIAL	DETAIL HEAD	DETAIL JAMB	DETAIL SILL	REMARKS
T01	T01	AG	6'-0"	7'-2"	---	ALUMINUM & GLASS	01	---	---	ALUMINUM	H-1	J-1	---	MANUFACTURED BY TROPICAIR
T02	T05	BL	3'-4"	7'-2"	---	METAL	02	---	---	METAL	H-2	J-2	---	24"X 24" BOTTOM LOUVER BY TRUJILLO ALTO METAL CORP.
T03	T08	FM	3'-4"	7'-2"	1¾"	METAL	08	---	---	METAL	H-2	J-2	---	1½ HOUR FIRE RESISTANT DOOR BY TRUJILLO ALTO METAL CORP.
T04	T09	BL	3'-4"	7'-2"	---	METAL	04	---	---	METAL	H-2	J-2	---	24"X 24" BOTTOM LOUVER BY TRUJILLO ALTO METAL CORP.
T05	T06	BL	3'-4"	7'-2"	---	METAL	04	---	---	METAL	H-2	J-2	---	24"X 24" BOTTOM LOUVER BY TRUJILLO ALTO METAL CORP.
T06	T04	FM	3'-4"	7'-2"	1¾"	METAL	08	---	---	METAL	H-2	J-2	---	1½ HOUR FIRE RESISTANT DOOR BY TRUJILLO ALTO METAL CORP.
T07	T03	BL	3'-4"	7'-2"	---	METAL	07	---	---	METAL	H-2	J-2	---	24"X 24" BOTTOM LOUVER BY TRUJILLO ALTO METAL CORP.
T08	T02	AG	6'-0"	7'-2"	---	ALUMINUM & GLASS	01	---	---	ALUMINUM	H-1	J-1	---	MANUFACTURED BY TROPICAIR
T09	T02	AG	6'-0"	7'-2"	---	ALUMINUM & GLASS	01	---	---	ALUMINUM	H-1	J-1	---	MANUFACTURED BY TROPICAIR
T10	T10	BL	3'-4"	7'-2"	---	METAL	07	---	---	METAL	H-2	J-2	---	24"X 24" BOTTOM LOUVER BY TRUJILLO ALTO METAL CORP.
T11	T11	FM	3'-4"	7'-2"	1¾"	METAL	04	---	---	METAL	H-2	J-2	---	1½ HOUR FIRE RESISTANT DOOR BY TRUJILLO ALTO METAL CORP.
T12	T14	BL	3'-4"	7'-2"	---	METAL	04	---	---	METAL	H-2	J-2	---	24"X 24" BOTTOM LOUVER BY TRUJILLO ALTO METAL CORP.
T13	T13	BL	3'-4"	7'-2"	---	METAL	04	---	---	METAL	H-2	J-2	---	24"X 24" BOTTOM LOUVER BY TRUJILLO ALTO METAL CORP.
T14	T17	BL	3'-4"	7'-2"	---	METAL	04	---	---	METAL	H-2	J-2	---	24"X 24" BOTTOM LOUVER BY TRUJILLO ALTO METAL CORP.
T15	T16	FM	3'-4"	7'-2"	1¾"	METAL	08	---	---	METAL	H-2	J-2	---	1½ HOUR FIRE RESISTANT DOOR BY TRUJILLO ALTO METAL CORP.
T16	T12	BL	3'-4"	7'-2"	---	METAL	02	---	---	METAL	H-2	J-2	---	24"X 24" BOTTOM LOUVER BY TRUJILLO ALTO METAL CORP.
T17	T01	AG	6'-0"	7'-2"	---	ALUMINUM & GLASS	01	---	---	ALUMINUM	H-1	J-1	---	MANUFACTURED BY TROPICAIR
T18	T18	FM	2'-6"	7'-2"	1¾"	METAL	02	---	---	METAL	H-2	J-2	---	1½ HOUR FIRE RESISTANT DOOR BY TRUJILLO ALTO METAL CORP.

TYPE LEGEND: AG-ALUMINUM AND GLASS FM-FLUSH METAL BL-BOTTOM LOUVER FL-FULL LOUVERED V-VISION PANEL FW-FLUSH WOOD

TENTH FLOOR

DOOR NO.	ROOM NO.	DOOR OPENING TYPE	WIDTH	HEIGHT	THICK	FRAME MATERIAL	HARDWARE SET	SIZE DEPTH	SIZE FACE	DETAIL MATERIAL	DETAIL HEAD	DETAIL JAMB	DETAIL SILL	REMARKS
R01	R01	FM	6'-0"	7'-2½"	1¾"	METAL	03	---	---	METAL	H-2	J-2	S-2	1½ HOUR FIRE RESISTANT DOOR BY TRUJILLO ALTO METAL CORP.
R02	R05	BL	3'-4"	7'-2½"	1¾"	METAL	02	---	---	METAL	H-2	J-2	S-2	24"X 24" BOTTOM LOUVER BY TRUJILLO ALTO METAL CORP.
R03	R07	FM	3'-4"	7'-2½"	1¾"	METAL	09	---	---	METAL	H-2	J-2	S-2	1½ HOUR FIRE RESISTANT DOOR BY TRUJILLO ALTO METAL CORP.
R04														
R05	R04	FM	3'-4"	7'-2½"	1¾"	METAL	09	---	---	METAL	H-2	J-2	---	1½ HOUR FIRE RESISTANT DOOR BY TRUJILLO ALTO METAL CORP.
R06	R03	FM	6'-0"	7'-2½"	1¾"	METAL	03	---	---	METAL	H-2	J-2	---	1½ HOUR FIRE RESISTANT DOOR BY TRUJILLO ALTO METAL CORP. 18" x 2" FLAT BAR ASTRAGAL
R07	R02	FM	6'-0"	7'-2½"	1¾"	METAL	03	---	---	METAL	H-2	J-2	S-2	1½ HOUR FIRE RESISTANT DOOR BY TRUJILLO ALTO METAL CORP. 18" x 2" FLAT BAR ASTRAGAL
R08	R02	FM	6'-0"	7'-2½"	1¾"	METAL	03	---	---	METAL	H-2	J-2	---	1½ HOUR FIRE RESISTANT DOOR BY TRUJILLO ALTO METAL CORP. 18" x 2" FLAT BAR ASTRAGAL
R09	R02	FM	6'-0"	7'-2½"	1¾"	METAL	03	---	---	METAL	H-2	J-2	S-2	1½ HOUR FIRE RESISTANT DOOR BY TRUJILLO ALTO METAL CORP. 18" x 2" FLAT BAR ASTRAGAL
R10	R06	FM	5'-0"	7'-2½"	1¾"	METAL	03	---	---	METAL	H-2	J-2	---	1½ HOUR FIRE RESISTANT DOOR BY TRUJILLO ALTO METAL CORP. 18" x 2" FLAT BAR ASTRAGAL
R11	R09	FM	3'-4"	7'-2½"	1¾"	METAL	04	---	---	METAL	H-2	J-2	---	1½ HOUR FIRE RESISTANT DOOR BY TRUJILLO ALTO METAL CORP.
R12	R11	BL	3'-4"	7'-2½"	1¾"	METAL	04	---	---	METAL	H-2	J-2	---	24"X 24" BOTTOM LOUVER BY TRUJILLO ALTO METAL CORP.
R14	R14	FM	5'-0"	7'-2½"	1¾"	METAL	03	---	---	METAL	H-2	J-2	S-2	1½ HOUR FIRE RESISTANT DOOR BY TRUJILLO ALTO METAL CORP.
R15	R13	FM	3'-4"	7'-2½"	1¾"	METAL	09	---	---	METAL	H-2	J-2	S-2	1½ HOUR FIRE RESISTANT DOOR BY TRUJILLO ALTO METAL CORP.
R16	R10	BL	3'-4"	7'-2½"	1¾"	METAL	02	---	---	METAL	H-2	J-2	S-2	24"X 24" BOTTOM LOUVER BY TRUJILLO ALTO METAL CORP.
R17	R01	FM	6'-0"	7'-2½"	1¾"	METAL	03	---	---	METAL	H-2	J-2	S-2	1½ HOUR FIRE RESISTANT DOOR BY TRUJILLO ALTO METAL CORP.

ROOF PLAN

DOOR NO.	ROOM NO.	DOOR OPENING TYPE	WIDTH	HEIGHT	THICK	FRAME MATERIAL	HARDWARE SET	SIZE DEPTH	SIZE FACE	DETAIL MATERIAL	DETAIL HEAD	DETAIL JAMB	DETAIL SILL	REMARKS
PH1	PH1	FM	6'-0"	7'-2½"	1¾"	METAL	03	---	---	METAL	H-2	J-2	S-2	1½ HOUR FIRE RESISTANT DOOR BY TRUJILLO ALTO METAL CORP. 18" x 2" FLAT BAR ASTRAGAL

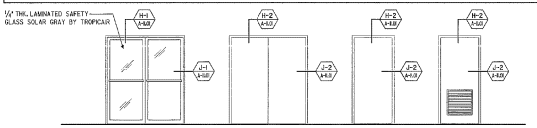

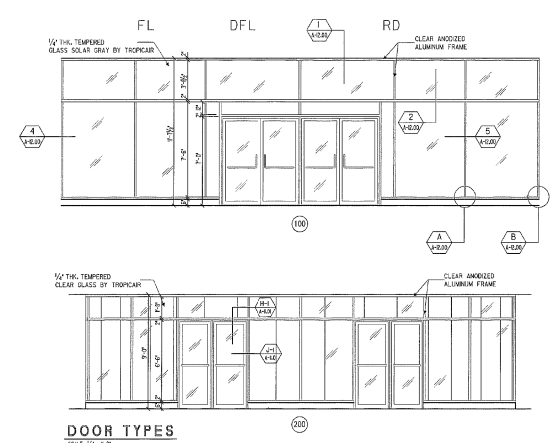

DOOR TYPES
SCALE: ¾" = 1'-0"

INTERPLAN PUERTO RICO
ARCHITECTS PLANNERS
Tel. (809) 753-9509 Fax (809) 751-2405
P.O. BOX 190953 SAN JUAN
PUERTO RICO 00919-0953

CORPORACION DEL FONDO DEL SEGURO DEL ESTADO BUILDING

STATE ROAD #838
RIO PIEDRAS, PUERTO RICO

DOOR TYPES & DOOR SCHEDULE
PLOT SCALE: ¼" = 1'-0"

Legend

- PERF. CONC. WALL 8" CO.
- PRECAST CONC. WALL
- CONC. BLOCK WALL
- GYP. WALL
- CEMENT BOARD WALL
- NUMBER — DOORS DESIGNATION
- NUMBER — WINDOWS DESIGNATION
- NUMBER — FIRE RATING
- SLOPE 1/2" PER FT
- NUMBER — HARDWARE OR ACCESSORIES
- CHANGE IN FLOOR FINISH
- LETTER OR NUMBER (NO NUMBER) — SECTION IDENTIFICATION
- NUMBER (NO NUMBER) — DETAIL IDENTIFICATION
- NUMBER (NO NUMBER) — WALL SECTIONS IDENTIFICATION
- LETTER OR NUMBER — AXIS IDENTIFICATION

CONTRACTOR SHALL VERIFY ALL DIMENSIONS AND SITE CONDITIONS BEFORE PROCEEDING WITH WORK. IF ANY DISCREPANCIES, ERRORS OR OMISSIONS SHOULD BE ENCOUNTERED ON PLANS, CONTRACTOR SHALL NOTIFY ARCHITECT BEFORE ANY PART OF THE WORK IS STARTED SO THAT PROPER CORRECTIONS ARE MADE. IF ARCHITECT IS NOT NOTIFIED PRIOR TO CONSTRUCTION OF THE WORK, THE CONTRACTOR ASSUMES SOLE RESPONSIBILITY FOR ANY DISCREPANCIES, ERRORS AND/OR OMISSIONS.

ALL DESIGNS AND DRAWINGS HEREIN AND PRINTS ISSUED BY THE ARCHITECT ARE THE PROPERTY OF THE ARCHITECT AND SHALL NOT BE RELEASED ON ANY OTHER LOCATION EXCEPT THE ONE FOR WHICH THEY WERE EXPRESSLY DESIGNED.

IF THESE DRAWINGS OR ANY PART THEREOF IS REPR

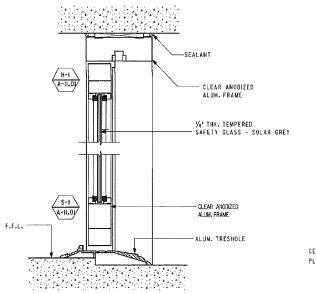

HEAD & SILL DETAIL N-1 A-11.00

N.T.S.

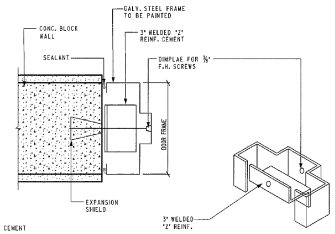

EXPANSION BOLT ANCHOR 'Z'

HEAD & SILL DETAIL H-2 A-11.00 J-2 A-11.00

N.T.S.

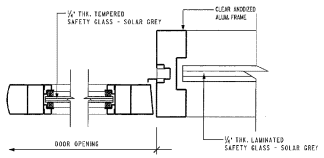

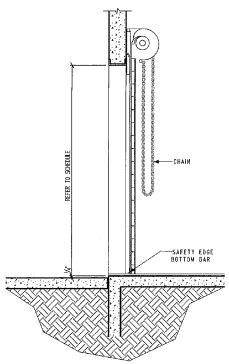

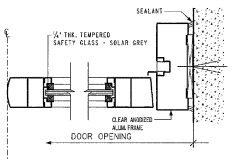

JAMB DETAIL J-1 A-11.00

N.T.S.

HEAD & SILL DETAIL H-3 A-11.00

N.T.S.

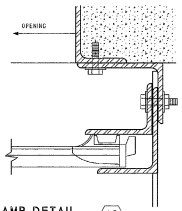

JAMB DETAIL J-3 A-11.00

N.T.S.

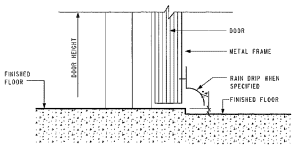

TYPICAL THRESHOLD S-2 A-11.00

N.T.S.

HARDWARE SCHEDULE

HARDWARE SET #01

2 EA.	SET PIVOTS	BY DOOR MANUFACTURER	BDM
2 EA.	FLUSH BOLT	" " " "	BDM
1 EA.	DEAD LOCK	" " " "	BDM
2 EA.	CLOSER	" " " "	BDM
2 EA.	PULL BARS OUT	" " " "	BDM
2 EA.	PUSH BARS IN	" " " "	BDM
1 EA.	CILINDER	47-41-101-26-D	SAR
2 EA.	PULL BARS	P-752A ALUMINUM HANDLE BOTH SIDES, EQ. OR SIMILAR TO BLUMCRAFT OF PITTSBURG OCCURS AT DOOR #100,112,209	

HARDWARE SET #02

4 EA.	BUTTS	TA2714 4.5 X 4.5 26D	MCK
1 EA.	LOCKSET	3917-12"-26D	SAR
1 EA.	CLOSER	1431-0DA-EN	SAR
1 EA.	WALL STOP	1276-CCS-26D	TRI

HARDWARE SET #03

8 EA.	BUTTS	TA2714 4.5 X 4.5 26D	MCK
2 EA.	FLUSH BOLT	3917-12"-26D	TRI
1 EA.	LOCKSET	65G04-KL-26D	SAR
1 EA.	CLOSER	1276-CCS-26D	SAR
1 EA.	WALL STOP	1276-CCS-26D	TRI

HARDWARE SET #04

4 EA.	BUTTS	T 2714 4.5 X 4.5 26D	MCK
1 EA.	LOCKSET	65G37 KL 26D	SAR
1 EA.	FLOOR STOP	1210 RP 26D	TRI

HARDWARE SET #05

8 EA.	BUTTS	T 2714 4.5 X 4.5 26D	MCK
2 EA.	FLUSH BOLT	3917-12"-26D	TRI
1 EA.	LOCKSET	65G37-KL-26D	SAR
1 EA.	WALL STOP	1276-CCS-26D	TRI

HARDWARE SET #06

8 EA.	BUTTS	T 2714 4.5 X 4.5 26D	MCK
2 EA.	FLUSH BOLT	3917-12"-26D	TRI
1 EA.	LOCKSET	65G37-KL-26D	SAR
1 EA.	CLOSER	1431 ODA EN	SAR
1 EA.	WALL STOP	1276-CCS-26D	TRI

HARDWARE SET #07

4 EA.	BUTTS	TA2714 4.5 X 4.5 26D	MCK
1 EA.	DEAD LOCK	487-26D	TRI
1 EA.	PULL PLATE	1010-3-32D	SAR
1 EA.	PUSH PLATE	1820-32D	SAR
1 EA.	CLOSER	1431-0DA-EN	TRI
1 EA.	WALL STOP	1276-CCS-26D	SAR
1 EA.	ARMOR PLATE	1025-34" X 2" LWOD	TRI

HARDWARE SET #08

4 EA.	BUTTS	TA2714 4.5 X 4.5 26D	MCK
1 EA.	EXIT DEVICE	2828-28-C-LL-26D	SAR
1 EA.	CLOSER	1431-P9DA-EN	SAR
1 EA.	WALL STOP	1276-CCS-26D	TRI

HARDWARE SET #09

4 EA.	BUTTS	TA2714 4.5 X 4.5 26D	MCK
1 EA.	EXIT DEVICE	2828-28-C-LL-26D	SAR
1 EA.	CLOSER	1431-P9DA-EN	SAR
1 EA.	WALL STOP	1276-CCS-26D	TRI
1 EA.	MAG LOCK	101+28-24V	LOC

HARDWARE SET #10

1 EA.	OVER HEAD DRIP	346C WOD	PEM
1 EA.	HEAD SEAL	316 AS WOD	PEM
2 EA.	JAMB SEAL	316 AS WOD	PEM
1 EA.	BOTTOM DRIP	345Z AS WOD	PEM
1 EA.	THRESHOLD	200S AS WOD	PEM

ALL EXTERIOR DOORS

HARDWARE SET #11

1 EA.	KEY CABINET	25% EXTRA HOOK CAPACITY	KCS

NOTES :

VERIFY WITH OWNER KEYING SYSTEM.
ALL LOCKS MASTER KEY & CONSTRUCTION KEY
3 KEYS PER LOCK
2 MASTERS KEYS
10 CONSTRUCTION KEYS
ALL KEYS STAMPED "DO NOT DUPLICATE"
FINAL KEY LAYOUT AS PER ARCHITECTS AND/OR OWNER INSTRUCTIONS.

REGULATORY REQUIREMENTS:

A. CONFORM TO ALL APPLICABLE CODES FOR FIRE RATED DOORS AND FRAMES.
B. CONFORM TO THE APPLICABLE SECTIONS OF CHAPTER 5 OF NFPA 101.
C. CONFORM TO ANSI A117.1 FOR HARDWARE LOCATIONS AND REQUIREMENTS TO MEET ALL HANDICAPPED CODES AND MEET TITLE III PROVISIONS OF THE AMERICAN WITH DISABILITIES ACT.
D. QUANTITIES SHOWN ON THE SCHEDULES ARE FOR REFERENCE ONLY, FINAL COUNT IS BIDDERS RESPONSIBILITY. BIDDERS SHOULD VERIFY FLOOR PLANS AND DOORS SCHEDULES TO DETERMINE FINAL QUANTITIES.

REFERENCES :

MCK = MCKINNEY COMP. (BUTT HINGES)
SAR = SARGENT & COMP. (LOCKSETS, EXITS, CLOSERS)
TRI = TRIANGLE BRASS MANF. (PUSH, PULL, DELTS, STOPS)
PEM = PEMKO. (WHEATHERSTRIPING)
KCS = KEY CONTROL SYSTEM INC. (KEY CABINETS)
LOC = LOCKMETICS. (MISS. ELECTRONICS)

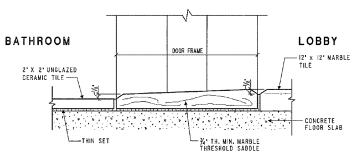

TYPICAL TRANSITION DETAIL BETWEEN CERAMIC MOSAIC & MARBLE

N.T.S.

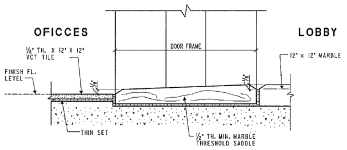

TYPICAL TRANSITION DETAIL BETWEEN VCT TILE & MARBLE

N.T.S.

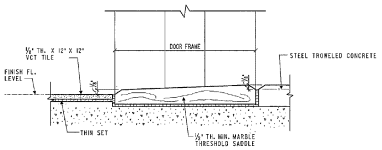

TYPICAL TRANSITION DETAIL BETWEEN VCT TILE & STEEL TROWELED CONCRETE

N.T.S.

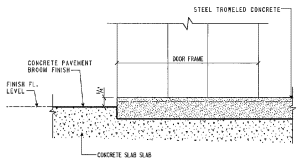

TYPICAL TRANSITION DETAIL BETWEEN STEEL TROWELED & BROOM FINISHCONCRETE

N.T.S.

INTERPLAN
PUERTO RICO
ARCHITECTS PLANNERS
tel (809) 753-0539 fax (809) 751-7405
P.O. BOX 190693 SAN JUAN
PUERTO RICO 00919-0693

CORPORACION DEL FONDO DEL SEGURO DEL ESTADO BUILDING

STATE ROAD #838
RIO PIEDRAS, PUERTO RICO

DOORS DETAILS & HARDWARE SCHEDULE
PLOT SCALE: 1/4" = 1'-0"

Legend

- REINF. CONC. WALL OR COL.
- PRECAST CONC. WALL
- CONC. BLOCK WALL
- GYP WALL
- GYPSUM BOARD WALL
- DOORS DESIGNATION
- WINDOWS DESIGNATION
- ROOM NUMBER
- SHAPE, 1/2" IN 6"
- EQUIPMENT OR ACCESSORIES
- CHANGE IN FLOOR FINISH
- SECTION IDENTIFICATION
- DETAIL IDENTIFIER
- WALL SECTIONS IDENTIFICATION
- AXIS IDENTIFICATION

IMPORTANT NOTE FOR CONTRACTOR

CONTRACTOR SHALL VERIFY ALL DIMENSIONS AND SITE CONDITIONS BEFORE PROCEEDING WITH WORK. IF ANY DISCREPANCIES, ERRORS OR OMISSIONS SHOULD BE ENCOUNTERED ON PLANS, CONTRACTOR SHALL NOTIFY ARCHITECT BEFORE ANY PART OF THE WORK IS STARTED SO THAT PROPER CORRECTIONS ARE MADE. IF ARCHITECT IS NOT NOTIFIED PRIOR TO COMMENCING OF THE WORK, THE CONTRACTOR SHALL BEAR FULL RESPONSIBILITY FOR ANY DISCREPANCIES, ERRORS AND/OR OMISSIONS.

ALL SKETCHES AND DRAWINGS HEREIN AND PRINTS ISSUED BY INC. ARCHITECTS AND THE PROPERTY OF THE RESPECTIVE AND SHALL NOT BE REUSED ON ANY OTHER LOCATION EXCEPT THE ONE FOR WHICH THEY WERE CORRECTLY DESIGNED.

IF THESE DRAWINGS OR ANY PART THEREOF IS REPRODUCED WITHOUT THE CONSENT OF THE ARCHITECTS. THE PERSON SO DOING SHALL BE INDEBTED TO THE ARCHITECT FOR ITS FULL COMMISSION.

CONTRACTOR SHALL NOT USE FOR CONSTRUCTION PURPOSES ANY DRAWINGS THAT HAVE ADVANCED TO NOR PRIOR TO THE START OF CONSTRUCTION. ALL PLANS BEING USED BY CONTRACTOR SHOULD BEAR A STAMP WITH THE LABEL: "FOR CONSTRUCTION ONLY" SIGNED BY ARCHITECT.

PERMITS & ENDORSEMENT

AGENCIES	NUMBER	DATE
J.P.		
A.R.P.E.		
A.E.E.		
A.A.A.		
D.T.O.P.		

NO.	REVISION	BY	DATE

Construction Drawing Revisions

Consultants
Site : M. QUILLICHINI
Structural : D. DEL MERO
Plumbing : J.PUIG
Mech. A/C : J.PUIG
Electrical : L. VIDAL

Project No. : 97033
Drawn By : P.A.LAVERAND
Plot Date : 1/01/98
File Name : A-11.00.DGN

A-11.1

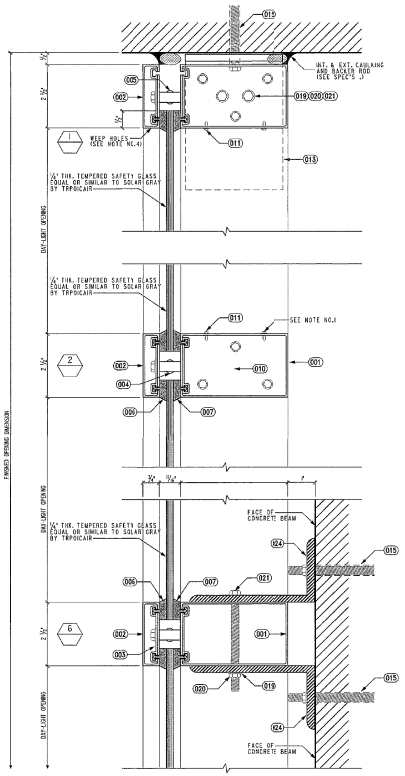

CURTAIN WALL DETAILS, VERTICAL SECCION

SCALE: NOT TO SCALE

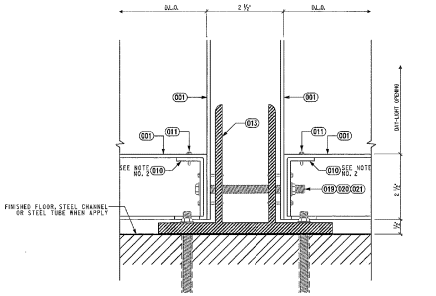

CURTAIN WALL DETAIL, SECCION A (A)

SCALE: NOT TO SCALE

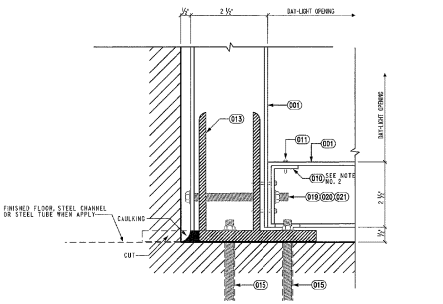

CURTAIN WALL DETAIL, SECCION B (B)

SCALE: NOT TO SCALE

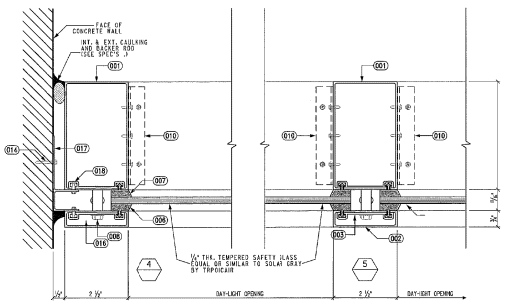

CURTAIN WALL DETAILS, HORIZONTAL SECCION

SCALE: NOT TO SCALE

CURTAIN WALL FRAME PART LIST

NO.	PART NO.	PART DESCRIPTION
001	BCC-567	2½" X 4½" BACK MEMBER (VERTICAL AND HORIZONTAL MULLION)
002	BCC-262	2½" X ¾" SNAP-ON COVER
003	BCC-260	PRESSURE PLATE (MILL FINISH)
004	3613	ISOLATOR P.V.C. RIGID-BLACK (THERMAL SEPARATOR)
005	BCC-269	FILLER ADAPTOR
006	2338	EXTERIOR GASKET
007	2272	INTERIOR GASKET
008	----	¼" - 20 X ¾" HH BOLTS (RETAINING SCREWS @ 9" C.C.)
009	----	¼" X ½" X 4" SETTING BLOCKS (2 PER LIGHT)
010	A-1253	4" X 2¼" X 3" SHEAR CLIP (MILL FINISH-(SEE NOTE 2)
011	----	8-14 X ¾" PPH TYPE AB SCREWS (ATTACH HORIZONTAL MULLION TO SHEAR CLIP)
012	----	12-14 X ¾" HWH TECK SCREWS (ATTACH SHEAR CLIP TO VERTICAL MULLION)
013	BCC-255C	"T" OR "I" ALUMINUM ANCHORS (MILL FINISH)
014	----	HAS X 2" PPH STEEL PLATED SCREWS WITH PLASTIC EXPANSION SHIELDS @ 18" C.C.
015	----	12 ea.) ¾" x 5" HWH BOLTS
016	A-128	4½" X ¾" X 0.063" ALUMINUM ANGLE FOR END PLUG ATTACHED WITH #12-14 X¾" PPH TYPE AB SCREWS
017	W2-218	¾" PERIMETER ANCHOR (MILL FINISH-B.A.)
018	----	12-14 X ¾" PPH TYPE AB SCREWS @ 18" C.C.
019	----	¾"-16 X 3½" HWHS
020	----	¾"-16 LOCK NUT 02
021	----	¾" FLAT WASHER 02
022	BCC-281	ALUMINUM SPLICE 8" LONG (MILL FINISH)
023	----	12-14 X¾" PPH TYPE S "AB"-SS (ATTACH ALUMINUM SPLICE TO VERTICAL MULLION)
024	----	5" X 4" X ¾" X 60¼" LONG A36 STEEL ANGLE
025	----	12-24 X 2" HWH TECK SCREWS (2 PER ANGLE)

NOTES :

1. LOCATION OF EXPOSED SCREWS AT HORIZONTAL INTERMEDIATES WILL BE DETERMINATED BY WHEATHER OR NOT THEY CAN BE OUT OF SIGHT (AT TOP OR UNDER OF TUBE)
2. T.W.C. WILL CUT ONE FIN OF SHEAR CLIP TO ACCES INSTALLATION OF "T" OR "I" ANCHORS. (WHEN THEY APPLY)
3. PRE-DRILL HOLES IN "T" OR "I" ANCHORS (WHEN APPLY)
4. ⅛"x½" WEEP SLOTS AT TOP SIDE OF PRESSURE PLATE (2) TWO PER O.L.O., 6" MAX., 4" MIN. FROM EDGE OF EACH HORIZONTAL PRESSURE PLATE AND COVER.
5. ALL MATERIALS ARE TO BE INSTALLED PLUMB LEVEL AND TRUE.
6. INSULATE ALL ALUMINUM TO BE PLACED DIRECTLY IN CONTACT WHIT THE MASONRY OR INCOMPATIBLE MATERIALS WITH A HEAVY COAT OF ZINC CHROMATE OR BITUMINOUS PAINT.

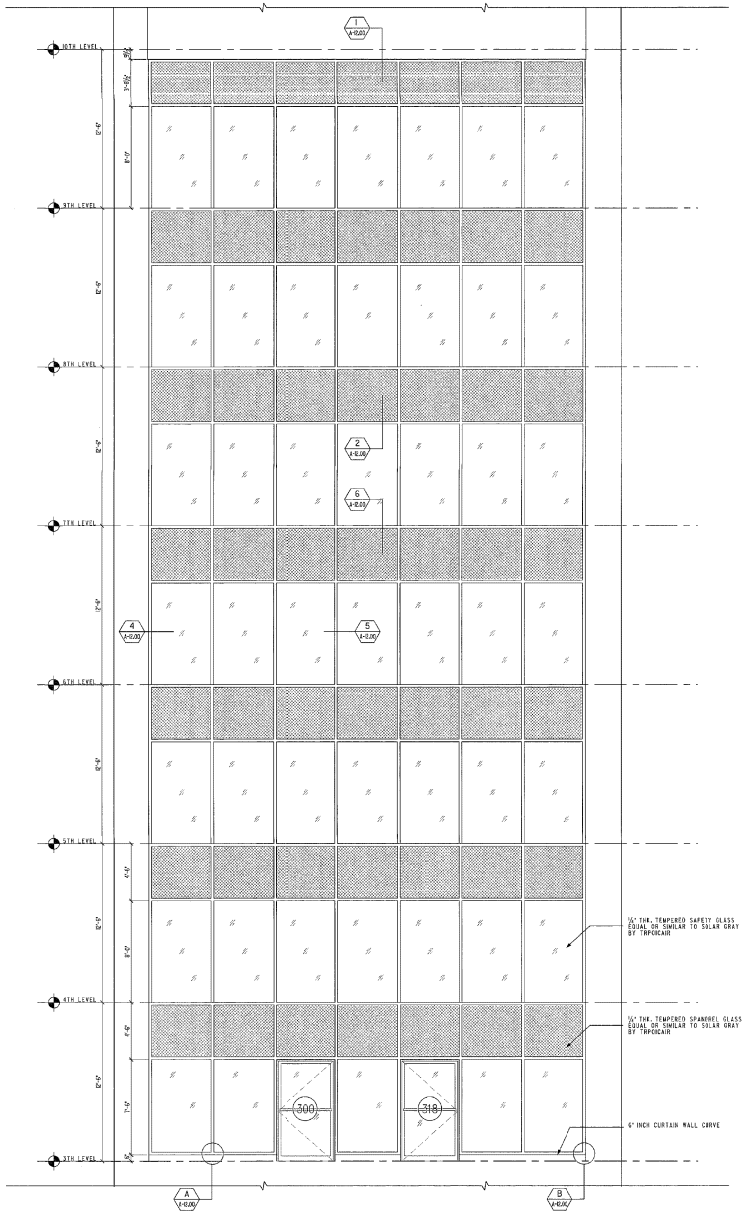

FRONT CURTAIN WALL ELEVATION (F)

SCALE: ¼"=1'-0"

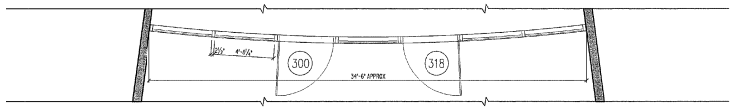

FRONT CURTAIN WALL PLAN

SCALE: ¼"=1'-0"

INTERPLAN
PUERTO RICO
ARCHITECTS PLANNERS
Tel (809) 753-0530 Fax (809) 751-2450
P.O. BOX 363613 SAN JUAN
PUERTO RICO 00936-3613

CORPORACION DEL FONDO DEL SEGURO DEL ESTADO BUILDING

STATE ROAD #838
RIO PIEDRAS, PUERTO RICO

CURTAIN WALL
DETAILS & NOTES
PLOT SCALE=½" = 1'-0" (2/1)

Legend

- REINF. CONC. WALL OR COL.
- PRECAST CONC. WALL
- CONC. BLOCK WALL
- GLASS WALL
- GYPSUM BOARD WALL
- NUMBER — DOORS DESIGNATION
- NUMBER — WINDOWS DESIGNATION
- NUMBER — HOOK NUMBER
- SLOPE 1/2" IN 1'
- NUMBER — EQUIPMENT OR ACCESSORIES
- CHANGE IN FLOOR FINISH
- LETTER OR NUMBER / TWO NUMBER — SECTION IDENTIFICATION
- NUMBER / TWO NUMBERS — DETAIL IDENTIFICATION
- NUMBER / TWO NUMBERS — WALL SECTIONS IDENTIFICATION
- LETTER OR NUMBER — AXIS IDENTIFICATION

IMPORTANT NOTE FOR CONTRACTOR

CONTRACTOR SHALL VERIFY ALL DIMENSIONS AND SITE CONDITIONS BEFORE PROCEEDING WITH WORK. IF ANY DISCREPANCIES, ERRORS OR OMISSIONS SHOULD BE ENCOUNTERED ON PLANS, CONTRACTOR SHALL NOTIFY ARCHITECT BEFORE ANY PART OF THE WORK IS STARTED SO THAT PROPER CORRECTIONS ARE MADE. IF ARCHITECT IS NOT NOTIFIED PRIOR TO COMMENCING OF THE WORK, THE CONTRACTOR SHALL BEAR FULL RESPONSIBILITY FOR ANY DISCREPANCIES, ERRORS AND/OR OMISSIONS.

ALL DESIGNS AND DRAWINGS HEREIN AND PRINTS ISSUED BY THE ARCHITECT ARE THE PROPERTY OF THE ARCHITECT AND SHALL NOT BE REUSED ON ANY OTHER LOCATION EXCEPT THE ONE FOR WHICH THEY WERE EXPRESSLY DESIGNED.

IF THESE DRAWINGS OR ANY PART THEREOF IS REPRODUCED WITHOUT THE CONSENT OF THE ARCHITECT, THE PERSON SO DOING WILL BE INDICTED TO THE ARCHITECT FOR HIS FULL COMMISSION.

CONTRACTOR SHALL NOT USE FOR CONSTRUCTION PURPOSES ANY DRAWINGS THAT WERE APPROVED TO HIM PRIOR TO THE START OF CONSTRUCTIONS. ALL PLANS BEING USED BY CONTRACTOR SHOULD BEAR A STAMP WITH MY LABEL: "FOR CONSTRUCTION ONLY" SIGNED BY ARCHITECT.

PERMITS & ENDORSEMENT

AGENCIES	NUMBER	DATE
J.P.		
A.R.P.E.		
A.E.E.		
A.A.A.		
D.T.O.P.		

NO.	REVISION	BY	DATE

Construction Drawing Revisions

Consultants
Site : M. GUILLERMIN
Structural : D. DEL MERO
Plumbing : J.PUIG
Mech. A/C : J.PUIG
Electrical : L. VIDAL

Project No. : 97003
Drawn By : PLANNER
Plot Date : 9/03/98
File Name : A-12.00DGN

A-12.0

C:\temp\DGN\A-12.00.dgn Nov. 13, 1998 11:41:57

WINDOW SCHEDULE

ID.	WINDOW OPENING WIDTH	HEIGHT	MATERIAL	UNITS	MODEL	FRAME	MANUFACTURED BY	REMARKS
A	5'-0"	2'-0"	ALUMINUM & GLASS	40	2000 P-A3-HP	6063 T-5 ICLEAR ANODIZED FRAME)	TROPICAIR INC.	¼" THK. LAMINATED SAFETY GLASS EQUAL OR SIMILAR TO SOLAR GREY BY TROPICAIR
B	5'-0"	4'-10"	ALUMINUM & GLASS	352	2000 P-A3-HP	6063 T-5 ICLEAR ANODIZED FRAME)	TROPICAIR INC.	¼" THK. LAMINATED SAFETY GLASS EQUAL OR SIMILAR TO SOLAR GREY BY TROPICAIR
C	5'-0"	2'-0"	ALUMINUM	2	MOD. LA-IIA		TROPICAIR INC.	3" INVERTED "V"
D	39'-8"	8'-6"	ALUMINUM & GLASS	1	2000 P-A3-HP	6063 T-5 ICLEAR ANODIZED FRAME)	TROPICAIR INC.	TEMPERED GLASS EQUAL OR SIMILAR TO SOLAR GREY BY TROPICAIR
E	7'-0"	8'-6"	ALUMINUM & GLASS	2	2000 P-A3-HP	6063 T-5 ICLEAR ANODIZED FRAME)	TROPICAIR INC.	TEMPERED GLASS EQUAL OR SIMILAR TO SOLAR GREY BY TROPICAIR
F	0'-0"	0'-0"	ALUMINUM & GLASS	1	CURTAIN WALL		TROPICAIR INC.	
G	0'-0"	0'-0"	ALUMINUM & GLASS	1	CURTAIN WALL		TROPICAIR INC.	

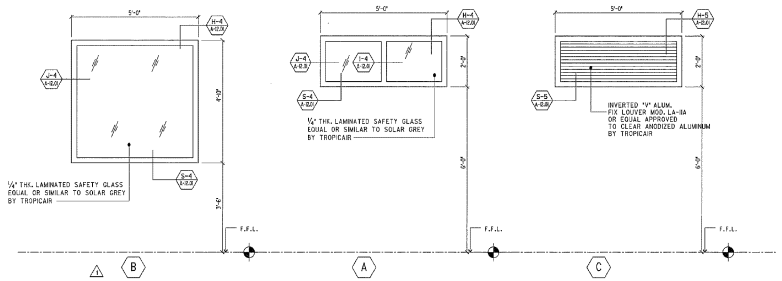

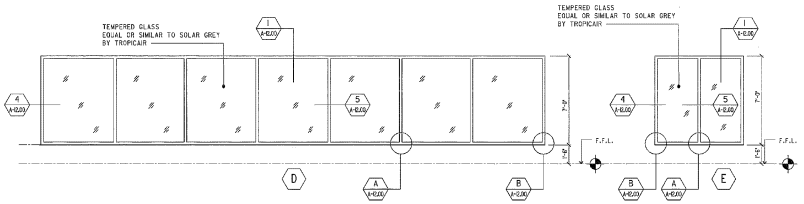

WINDOWS TYPE
SCALE: ¼" = 1'-0"

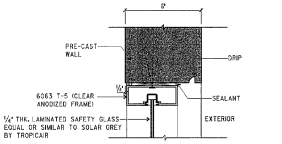

HEAD DETAIL
SCALE: NOT TO SCALE

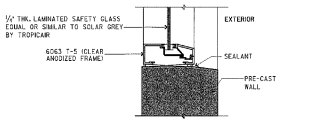

SILL DETAIL
SCALE: NOT TO SCALE

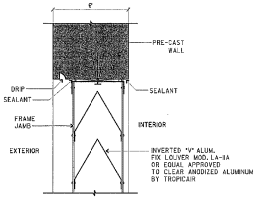

HEAD DETAIL
SCALE: NOT TO SCALE

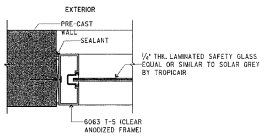

JAMB DETAIL
SCALE: NOT TO SCALE

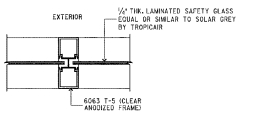

INTERMEDIATE DETAIL
SCALE: NOT TO SCALE

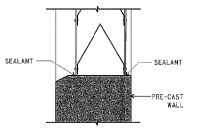

SILL DETAIL
SCALE: NOT TO SCALE

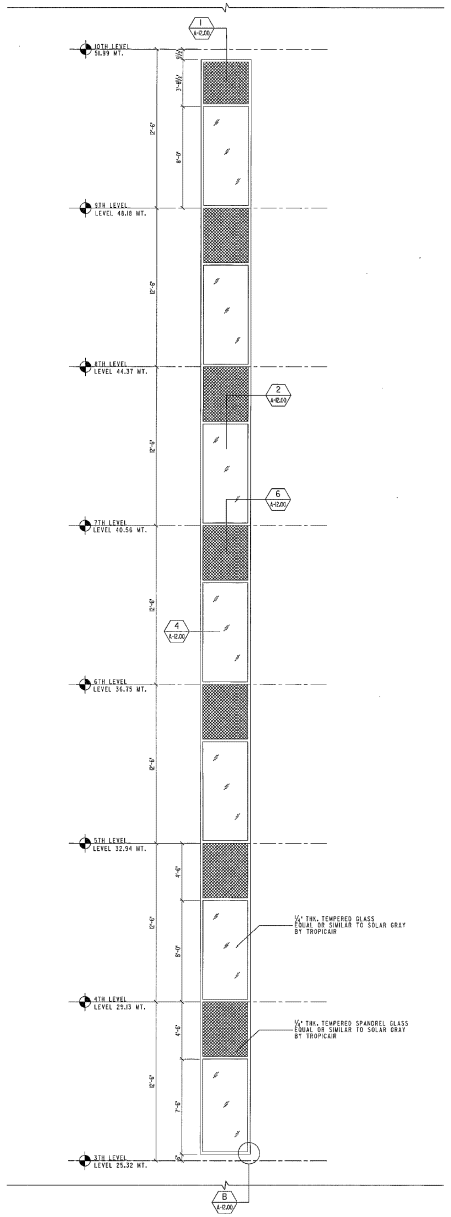

REAR CURTAIN WALL ELEVATION
SCALE: ¼"=1'-0"

INTERPLAN PUERTO RICO
ARCHITECTS PLANNERS
Tel (809) 753-8539 Fax (809) 751-2445
P.O. BOX 13653 SAN JUAN
PUERTO RICO 00936-0653

CORPORACION DEL FONDO DEL SEGURO DEL ESTADO BUILDING

STATE ROAD #838
RIO PIEDRAS, PUERTO RICO

CURTAIN WALL, WINDOWS TYPE & WINDOWS SCHEDULES
PLOT SCALE: ¼" = 1'-0"

Legend

- REINF. CONC. WALL OR CO.
- PRECAST CONC. WALL
- CONC. BLOCK WALL
- STEEL WALL
- GYPSUM BOARD WALL
- DOORS DESIGNATION
- WINDOWS DESIGNATION
- ROOM NUMBER
- SLOPE 1/2" IN 0'
- EQUIPMENT OR ACCESSORIES
- CHANGE IN FLOOR FINISH
- SECTION IDENTIFICATION
- DETAIL IDENTIFICATION
- WALL SECTIONS IDENTIFICATION
- AXIS IDENTIFICATION

IMPORTANT NOTE FOR CONTRACTOR

CONTRACTOR SHALL VERIFY ALL DIMENSIONS AND SITE CONDITIONS BEFORE PROCEEDING WITH WORK. IF ANY DISCREPANCIES, ERRORS OR QUESTIONS SHOULD BE ENCOUNTERED ON PLANS, CONTRACTOR SHALL NOTIFY ARCHITECT BEFORE ANY PART OF THE WORK IS STARTED SO THAT PROPER CORRECTIONS ARE MADE. IF ARCHITECT IS NOT NOTIFIED PRIOR TO COMMENCING OF THE WORK, THE CONTRACTOR SHALL HEAR FULL RESPONSIBILITY FOR ANY DISCREPANCIES ERRORS AND/OR OMISSIONS.

ALL DESIGNS AND DRAWINGS HEREIN AND PRINTS ISSUED BY THE ARCHITECT ARE THE PROPERTY OF THE ARCHITECT AND SHALL NOT BE REUSED ON ANY OTHER LOCATION EXCEPT THE ONE FOR WHICH THEY WERE EXPRESSLY DESIGNED.

IF THESE DRAWINGS OR ANY PART THEREOF IS REPRODUCED WITHOUT THE CONSENT OF THE ARCHITECT, THE PERSON DO DOING WILL BE INDICTED TO THE ARCHITECT FOR HIS FULL COMMISSION.

CONTRACTOR SHALL NOT USE FOR CONSTRUCTION PURPOSES ANY DRAWINGS THAT WERE ADVANCED TO HIM PRIOR TO THE START OF CONSTRUCTION. ALL PLANS BEING USED BY CONTRACTOR SHOULD BEAR A STAMP WITH THE LEGEND: "FOR CONSTRUCTION ONLY" SIGNED BY ARCHITECT.

PERMITS & ENDORSEMENT

AGENCIES	NUMBER	DATE
J.P.		
A.R.P.E.		
A.E.E.		
A.A.A.		
O.T.O.P.		

NO.	REVISION	BY	DATE
1	WINDOWS HEIGHT DIM.	JFL	7/27/99

Construction Drawing Revisions

Consultants
Site : M. QUILICHINI
Structural : D. DEL NEGRO
Plumbing : JPUIG
Mech. A/C : JPUIG
Electrical : L. VIDAL

Project No. : 97003
Drawn By : P.LAUREANO
Plot Date : 7/27/99
File Name : A-12.CLEAN

A-12.1

C:\Data\CLEAN\A-12_01.dgn Jul. 28, 1999 09:02:19

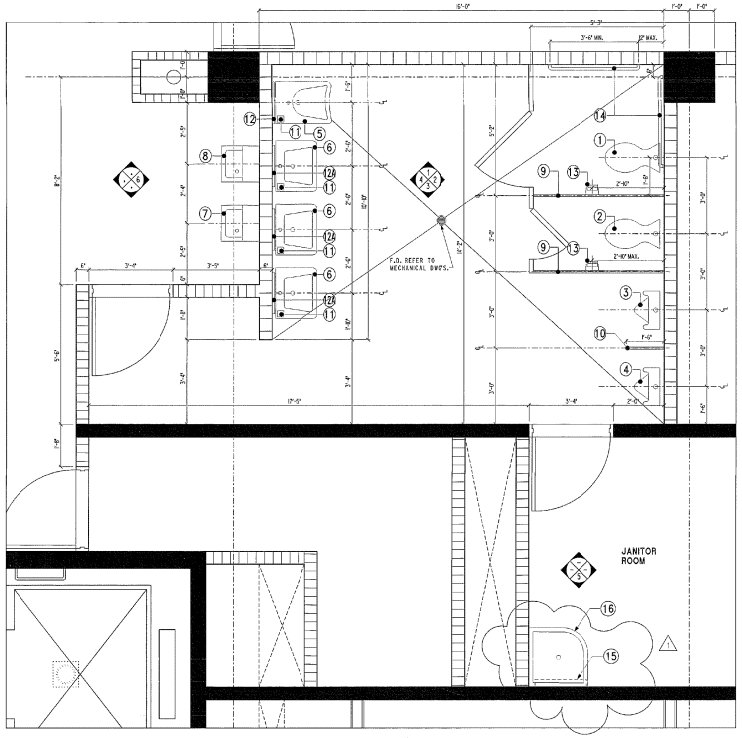

MEN'S RESTROOM BLOW-UP

SCALE: ½" = 1'-0"

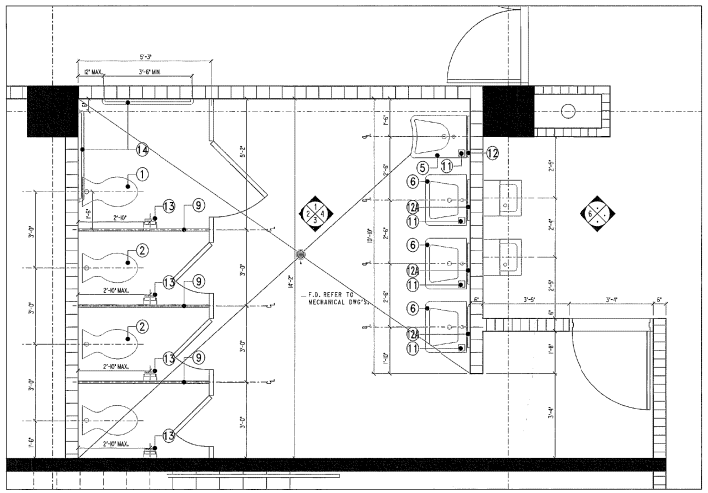

WOMEN'S RESTROOM BLOW-UP

SCALE: ½" = 1'-0"

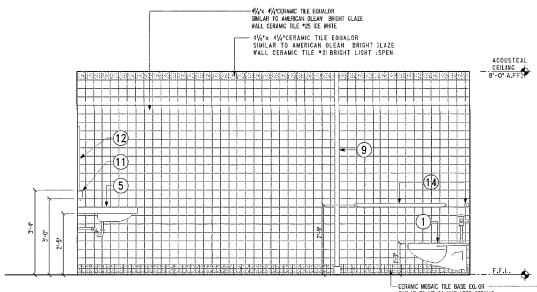

ELEVATION No.1

SCALE: ½" = 1'-0"

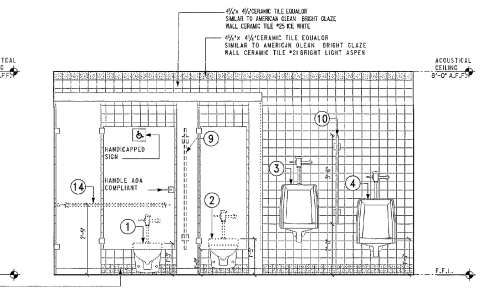

ELEVATION No.2

SCALE: ½" = 1'-0"

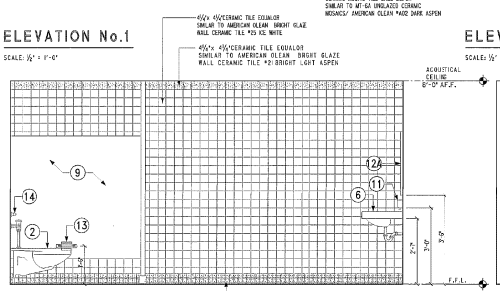

ELEVATION No.3

SCALE: ½" = 1'-0"

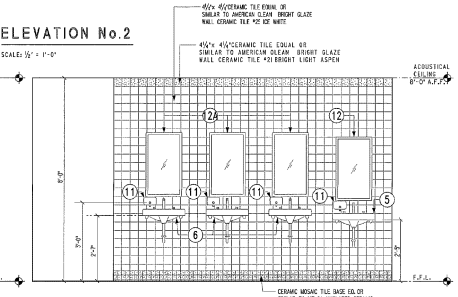

ELEVATION No.4

SCALE: ½" = 1'-0"

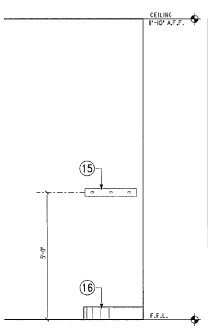

⚠ ELEVATION No.5

SCALE: ½" = 1'-0"

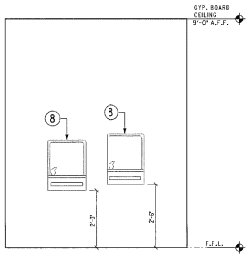

ELEVATION No.6

SCALE: ½" = 1'-0"

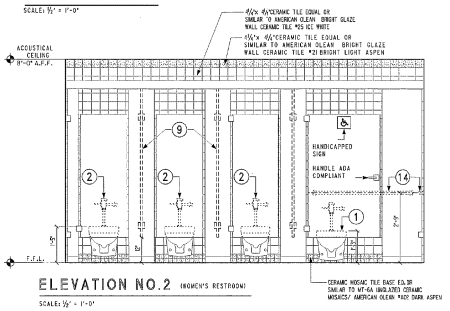

ELEVATION NO.2 (WOMEN'S RESTROOM)

SCALE: ½" = 1'-0"

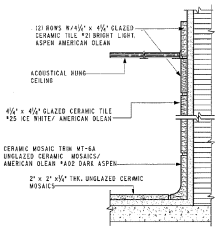

BATHROOM WALL DETAIL

NOT TO SCALE

TOILET FIXTURES AND ACCESSORIES

MKD	DESCRIPTION
1	WATER CLOSET FOR DISABLED AMERICAN STANDARD AFWALL 2477.061W/ FLUSH VALVE SLOAN ROYAL 110-3, OLSONITE *95
2	WATER CLOSET - AMERICAN STANDARD NEOLO 2529.014 W/ FLUSH VALVE,SLOAN ROYAL 110-3, OLSONITE *95
3	URINAL - AMERICAN STANDARD LYNBROOK 6531.019 W/ SLOAN ROYAL 180 FLUSH
4	URINAL - AMERICAN STANDARD JET BROOK 6570.014 W/ SLOAN ROYAL 180 FLUSH VALVE
5	LAVATORY FOR DISABLED AMERICAN STANDARD 3140.018 W/ 7586.172 FAUCET
6	LAVATORY - AMERICAN STANDARD, LUCERNE 0356.421 W/ SELF CLOSING VALVE DELTA *701
7	WATER COOLER - ELKAY MOD. EWF-8
8	NOT USED
9	TOILET PARTITION SEE SPEC'S. BAKED ENAMEL IMPERIAL GREEN
10	URINAL PARTITION SEE SPEC'S. BAKED ENAMEL IMPERIAL GREEN
11	SOAP DISPENSER N.I.C.
12	MIRROR FOR DISABLED BOBRICK B-293 1830
12A	MIRROR - BOBRICK MOD.B-165 1824
13	PAPER HOLDER N.I.C.
14	GRAB BAR - BOBRICK MOD. B-1501X 48
15	MOP AND BROOM HOLDER BOBRICK MOD. B-223 X 36
16	SERVICE SINK - AMERICAN STANDARD FLOORWELL MOD. 7740.020

INTERPLAN PUERTO RICO
ARCHITECTS PLANNERS
tel (809) 753-0159 fax (809) 751-1565
P.O. BOX 190693 SAN JUAN
PUERTO RICO 00936-0693

CORPORACION DEL FONDO DEL SEGURO DEL ESTADO BUILDING

STATE ROAD 1038
RIO PIEDRAS, PUERTO RICO

RESTROOM BLOW-UP INTERIOR ELEVATIONS AND FIXTURE SCHEDULE

PLOT SCALE½" =1'-0" 12/0

Legend

- REINF. CONC. WALL OR COL.
- PRECAST CONC. WALL
- CONC. BLOCK WALL
- LAM WALL
- GYPSUM BOARD WALL
- NUMBER — DOORS DESIGNATION
- NUMBER — WINDOWS DESIGNATION
- NUMBER — ROOM NUMBER
- SLOPE 1/8" PER 1'
- NUMBER — EQUIPMENT OR ACCESSORIES
- CHANGE IN FLOOR FINISH
- LETTER OR NUMBER / DRG NUMBER — SECTION IDENTIFICATION
- NUMBER / DRG NUMBER — DETAIL IDENTIFICATION
- NUMBER / DRG NUMBER — WALL SECTIONS IDENTIFICATION
- LETTER OR NUMBER — AXIS IDENTIFICATION

IMPORTANT NOTE FOR CONTRACTOR

CONTRACTOR SHALL VERIFY ALL DIMENSIONS AND SITE CONDITIONS BEFORE PROCEEDING WITH WORK. IF ANY DISCREPANCIES, ERRORS OR OMISSIONS SHOULD BE ENCOUNTERED ON DRAWINGS, CONTRACTOR SHALL NOTIFY ARCHITECT BEFORE ANY PART OF THE WORK IS STARTED SO THAT PROPER CORRECTIONS ARE MADE. IF ARCHITECT IS NOT NOTIFIED PRIOR TO COMMENCING OF THE WORK, THE CONTRACTOR SHALL BEAR FULL RESPONSIBILITY FOR ANY DISCREPANCIES, ERRORS AND/OR OMISSIONS.

ALL DESIGNS AND DRAWINGS HEREIN ARE PRIMES ISSUED BY THE ARCHITECT ARE THE PROPERTY OF THE ARCHITECT AND SHALL NOT BE REUSED ON ANY OTHER LOCATION EXCEPT THE ONE FOR WHICH THEY WERE EXPRESSLY DESIGNED.

IF THESE DRAWINGS OR ANY PART THEREOF IS REPRODUCED WITHOUT THE CONSENT OF THE ARCHITECT, THE PERSON SO DOING WILL BE ANSWERED TO THE ARCHITECT FOR FULL COMPENSATION.

CONTRACTOR SHALL NOT USE FOR CONSTRUCTION PURPOSES ANY DRAWINGS THAT WERE ANNEXED TO HIM PRIOR TO THE START OF CONSTRUCTION. ALL PLANS ISSUED JUSTIFY CONTRACTOR SHOULD BEAR A STAMP WITH THE LABEL: "FOR CONSTRUCTION ONLY" SIGNED BY ARCHITECT.

PERMITS & ENDORSEMENT

AGENCIES	NUMBER	DATE
J.P.		
A.R.P.E.		
A.E.E.		
A.A.A.		
D.T.O.P.		

NO.	REVISION	BY	DATE
⚠	GENERAL REVISION	J.F.L.	1/27/99

Construction Drawing Revisions

Consultants

Site : M. QUILLICHINI
Structural : O. DEL MORO
Plumbing : J.PUIG
Mech. A/C : J.P.INC
Electrical : L. VIDAL

Project No. : 97003
Drawn By : A.GUIMAR
Plot Date : 1/27/99
File Name : A-13.00.DGN

A-13.00

...\Criterio\Grafica-13_00.dgn Jan. 27, 1999 16:31:06

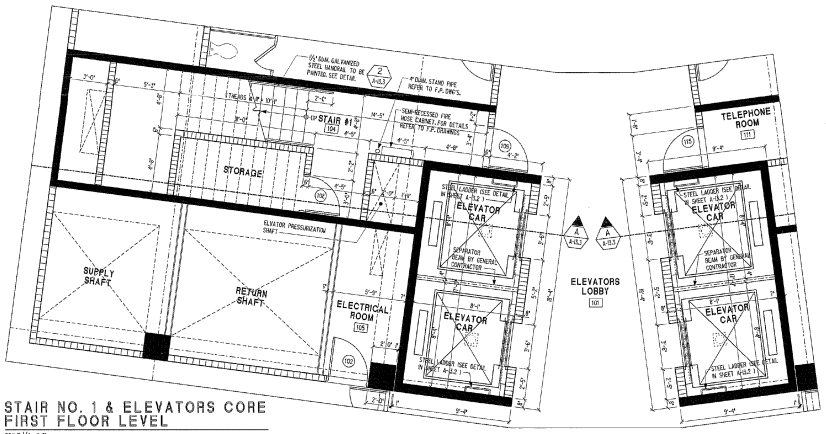

⚠ STAIR NO. 1 & ELEVATORS CORE
FIRST FLOOR LEVEL
SCALE: 1/4" = 1'-0"

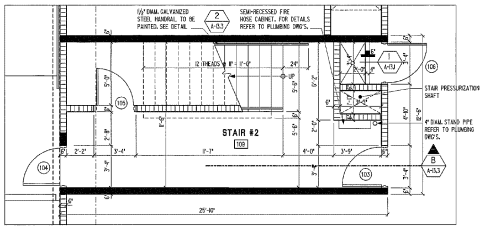

⚠ STAIR NO. 2
FIRST FLOOR LEVEL
SCALE: 1/4" = 1'-0"

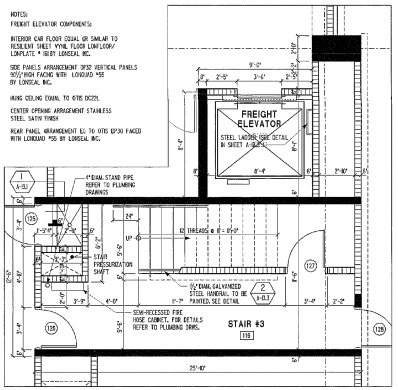

⚠ STAIR NO. 3
FIRST FLOOR LEVEL
SCALE: 1/4" = 1'-0"

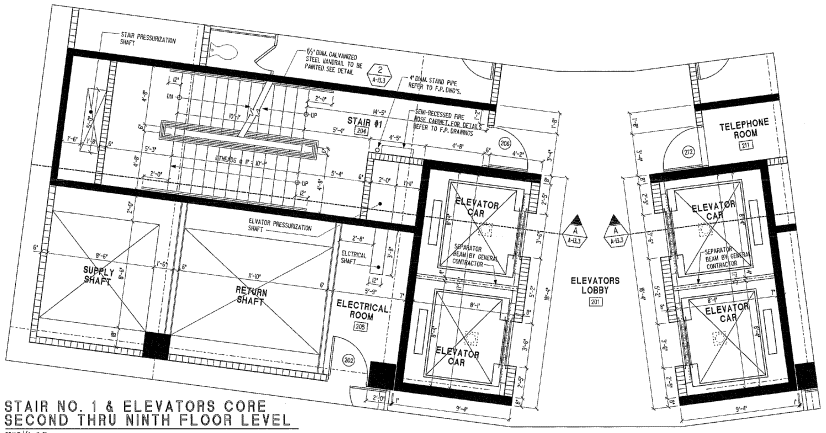

⚠ STAIR NO. 1 & ELEVATORS CORE
SECOND THRU NINTH FLOOR LEVEL
SCALE: 1/4" = 1'-0"

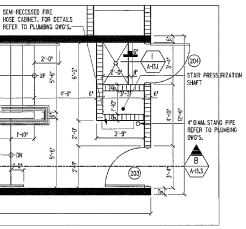

⚠ STAIR NO. 2
SECOND THRU NINTH FLOOR LEVEL
SCALE: 1/4" = 1'-0"

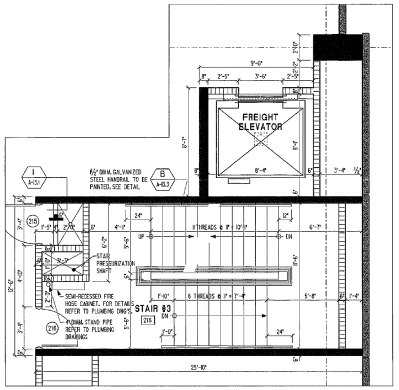

⚠ STAIR NO. 3
SECOND THRU NINTH FLR. LEVEL
SCALE: 1/4" = 1'-0"

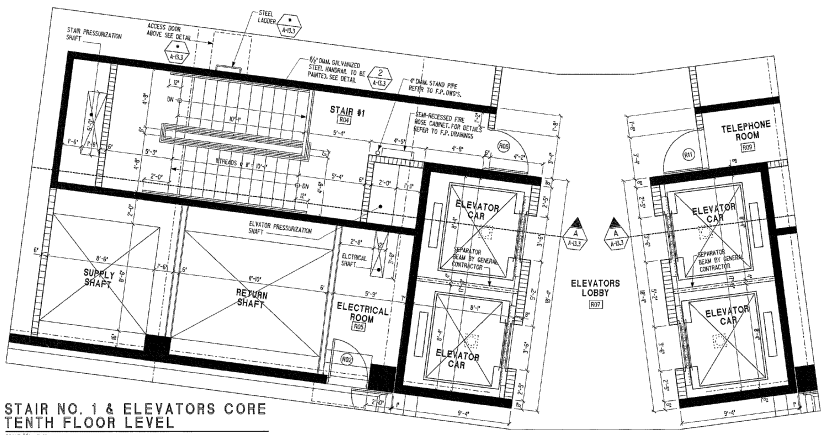

⚠ STAIR NO. 1 & ELEVATORS CORE
TENTH FLOOR LEVEL
SCALE: 1/4" = 1'-0"

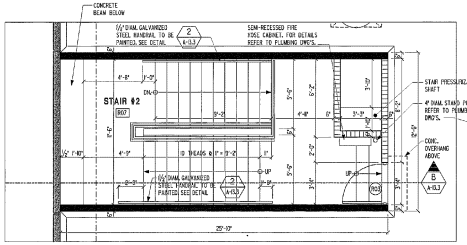

⚠ STAIR NO. 2
TENTH FLOOR LEVEL
SCALE: 1/4" = 1'-0"

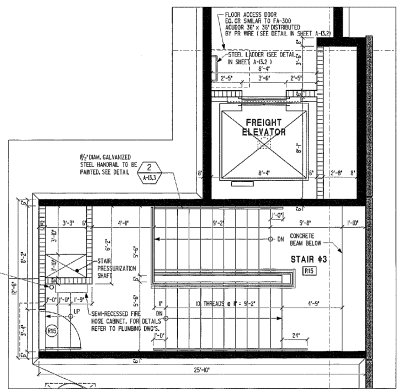

⚠ STAIR NO. 3
TENTH FLOOR LEVEL
SCALE: 1/4" = 1'-0"

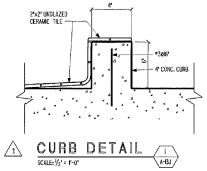

⚠ CURB DETAIL
SCALE: 1/2" = 1'-0"

NOTES:
FREIGHT ELEVATOR COMPONENTS:

INTERIOR CAR FLOOR EQUAL OR SIMILAR TO ROBLEN# SHELF VINYL FLOOR LOAF/LOAV/ LOAPLATE * 0837 LORSEAL INC.

SIDE PANELS ARRANGEMENT 3P32 VERTICAL PANELS 907/HIGH FACING WITH LOXOUND *58 BY LORSEAL INC.

HUNG CEILING EQUAL TO 6TH DC2EL

CENTER OPENING ARRAGEMENT STAINLESS STEEL, SATIN FINISH

REAR PANEL ARRANGEMENT 6G 76 6TH 6P30 FACED WITH LOXOUND *56 BY LORSEAL INC.

INTERPLAN
PUERTO RICO
ARCHITECTS PLANNERS
Tel. (809) 753-0570 Fax (809) 751-1601
P.O. BOX 360083 SAN JUAN
PUERTO RICO 00936-0083

CORPORACION DEL FONDO DEL SEGURO DEL ESTADO BUILDING

STATE ROAD #838
RIO PIEDRAS, PUERTO RICO

STAIRS BLOW UP & DETAILS
PLOT SCALE: 1/4"-1'-0"

Legend

- REINF. CONC. WALL OF COL.
- PRECAST CONC. PANEL
- CONC. BLOCK WALL
- LOW WALL
- GYPSUM BOARD WALL
- NUMBER — DOOR'S DESIGNATION
- NUMBER — WINDOW'S DESIGNATION
- NUMBER — ROOM NUMBER
- SLOPE, 1/2" IN 1'
- NUMBER — EQUIPMENT OR ACCESSORIES
- CHANGE IN FLOOR FINISH
- LETTER OR NUMBER (ONE NUMBER) — SECTION IDENTIFICATION
- NUMBER (TWO NUMBERS) — DETAIL IDENTIFICATION
- NUMBER (TWO NUMBERS) — WALL SECTIONS IDENTIFICATION
- LETTER OR NUMBER — AXES IDENTIFICATION

IMPORTANT NOTE FOR CONTRACTOR

CONTRACTOR SHALL VERIFY ALL DIMENSIONS AND SITE CONDITIONS BEFORE PROCEEDING WITH WORK. IF ANY DISCREPANCIES, ERRORS OR OMISSIONS ARE FOUND IN THESE DRAWINGS, THE CONTRACTOR SHALL NOTIFY ARCHITECT BEFORE ANY PART OF THE WORK INVOLVED IS STARTED SO THAT PROPER CORRECTIONS ARE MADE. IF ARCHITECT IS NOT NOTIFIED PRIOR TO COMMENCING OF THE WORK, THE CONTRACTOR SHALL BEAR FULL RESPONSIBILITY FOR ANY DISCREPANCIES, ERRORS AND/OR OMISSIONS.

ALL DESIGNS AND DRAWINGS HEREIN AND PRINTS ISSUED BY THE ARCHITECT ARE THE PROPERTY OF THE ARCHITECT AND SHALL NOT BE LOANED OR PUT OVER LOCATION EXCEPT THE ONE FOR WHICH THEY WERE EXPRESSLY DESIGNED.

IF THESE DRAWINGS OR ANY PART THEREOF IS REPRODUCED WITHOUT THE CONSENT OF THE ARCHITECT, THE PERSON SO DOING WILL BE INCLINED TO THE ARCHITECT FOR HIS FULL COMPENSATION.

CONTRACTOR SHALL NOT USE FOR CONSTRUCTION PURPOSES ANY DRAWINGS THAT WERE ADVANCED TO HIM PRIOR TO THE START OF CONSTRUCTION. ALL PLANS BEING ISSUED BY CONTRACTOR SHOULD BEAR A STAMP WITH THE LABEL: "FOR CONSTRUCTION ONLY" SIGNED BY ARCHITECT.

PERMITS & ENDORSEMENT

AGENCIES	NUMBER	DATE
J.P.		
A.R.P.E.		
A.E.E.		
A.A.A.		
O.T.O.P.		

NO.	REVISION	BY	DATE
	NEW DIM. FOR PIT ELEV. & THICKNESS FOR CONC. WALL	AM/JFL	11/22/99
	CURB DETAIL	J.F.L.	11/30/99

Construction Drawing Revisions

Consultants
Site : M. GUILLCHINI
Structural : D. DEL MORO
Plumbing : J.PUIG
Mech. A/C : J.PUIG
Electrical : L. VIDAL

Project No. : 97033
Drawn By : AJEGRAN
Plot Date : 1/27/99
File Name : A-13.0.DGN

A-13.1

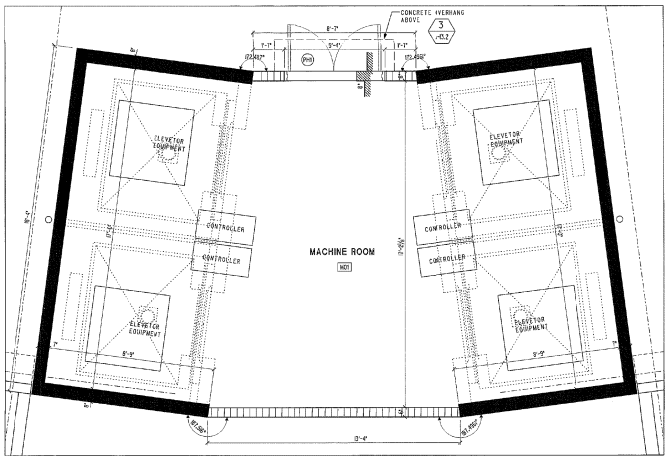

MECHANICAL ROOM
BLOW-UP

SCALE: 3/8" = 1'-0"

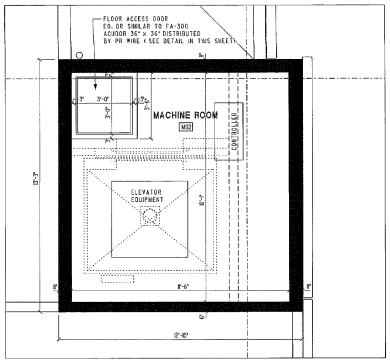

MECHANICAL ROOM
BLOW-UP

SCALE: 3/8" = 1'-0"

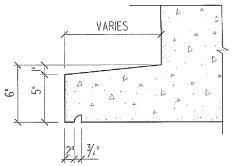

DRIP DETAIL

SCALE: N.T.S.

3
A-13.2

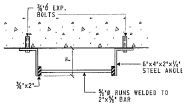

PLAN

NTS.

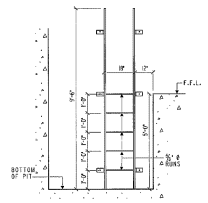

ELEVATION

DETAILS OF METAL LADDER AT ELEVATOR PIT

NTS.

4
A-13.2

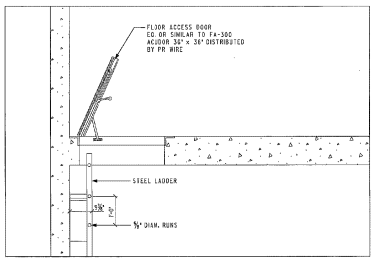

ACCESS DOOR
DETAIL

SCALE: NOT TO SCALE

INTERPLAN
PUERTO RICO
ARCHITECTS PLANNERS
Tel. (809) 783-0539 Fax (809) 751-7495
P.O. BOX 360965 SAN JUAN
PUERTO RICO 00936-0965

CORPORACION DEL FONDO DEL SEGURO DEL ESTADO BUILDING

STATE ROAD #838
RIO PIEDRAS, PUERTO RICO

ELEVATORS
MACHINE ROOM
BLOW-UP & DETAIL
PLOT SCALE: 3/8" = 1'-0"

Legend

	REINF. CONC. WALL OR COL.
	PRECAST CONC. WALL
	CONC. BLOCK WALL
	BRICK WALL
	GYPSUM BOARD WALL
NUMBER	DOOR'S DESIGNATION
NUMBER	WINDOWS DESIGNATION
NUMBER	ROOM NUMBER
	SLOPE 1/2" IN 1'
NUMBER	EQUIPMENT OR ACCESSORIES
	CHANGE IN FLOOR FINISH
LETTER OR NUMBER (NO) NUMBER	SECTION IDENTIFICATION
NUMBER (NO) NUMBER	DETAIL IDENTIFICATION
NUMBER (NO) NUMBER	WALL SECTIONS IDENTIFICATION
LETTER OR NUMBER	AXIS IDENTIFICATION

IMPORTANT NOTE FOR CONTRACTOR

CONTRACTOR SHALL VERIFY ALL DIMENSIONS AND SITE CONDITIONS BEFORE PROCEEDING WITH WORK. IF ANY DISCREPANCIES, ERRORS OR OMISSIONS SHOULD BE ENCOUNTERED ON PLANS, CONTRACTOR SHALL NOTIFY ARCHITECT BEFORE ANY PART OF THE WORK IS STARTED SO THAT PROPER CORRECTIONS ARE MADE. IF ARCHITECT IS NOT NOTIFIED PRIOR TO COMMENCING OF THE WORK, THE CONTRACTOR SHALL BEAR FULL RESPONSIBILITY FOR ANY DISCREPANCIES, ERRORS AND/OR OMISSIONS.

ALL DESIGNS AND DRAWINGS HEREIN AND PRINTS ISSUED BY THE ARCHITECT ARE THE PROPERTY OF THE ARCHITECT AND SHALL NOT BE LOANED OR USED FROM LOCATION EXCEPT THE ONE FOR WHICH THEY WERE EXPRESSLY DESIGNED.

IF THESE DRAWINGS OR ANY PART THEREOF IS REPRODUCED WITHOUT THE CONSENT OF THE ARCHITECT, THE PERSON SO DOING WILL BE REMITTED TO THE ARCHITECT FOR HIS FULL COMMISSION.

CONTRACTOR SHALL NOT USE FOR CONSTRUCTION PURPOSES ANY DRAWINGS THAT WERE REVISED TO HIM PRIOR TO THE START OF CONSTRUCTION. ALL PLANS BEING USED BY CONTRACTOR SHOULD BEAR A STAMP WITH THE LABEL "FOR CONSTRUCTION ONLY" SIGNED BY ARCHITECT.

PERMITS & ENDORSEMENT

AGENCIES	NUMBER	DATE
J.P.		
A.R.P.E.		
A.E.E.		
A.A.A.		
D.T.O.P.		

NO.	REVISION	BY	DATE
	NEW DIM. FOR PIT ELEV. &		
1	THICKNESS FOR CONC. WALL	JM/JF	7/27/99

Construction Drawing Revisions

Consultants

Site : M. QUILLCHINI
Structural : D. DEL NERO
Plumbing : J.PUIG
Mech. A/C : J.PUIG
Electrical : L. VIDAL

Project No. : 97020
Drawn By : AZURAM
Plot Date : 7/27/99
File Name : A-13.02A2DR

A-13.2

...\rlserplotlegs-13_02.dgn Jul. 27, 1999 02:42:23

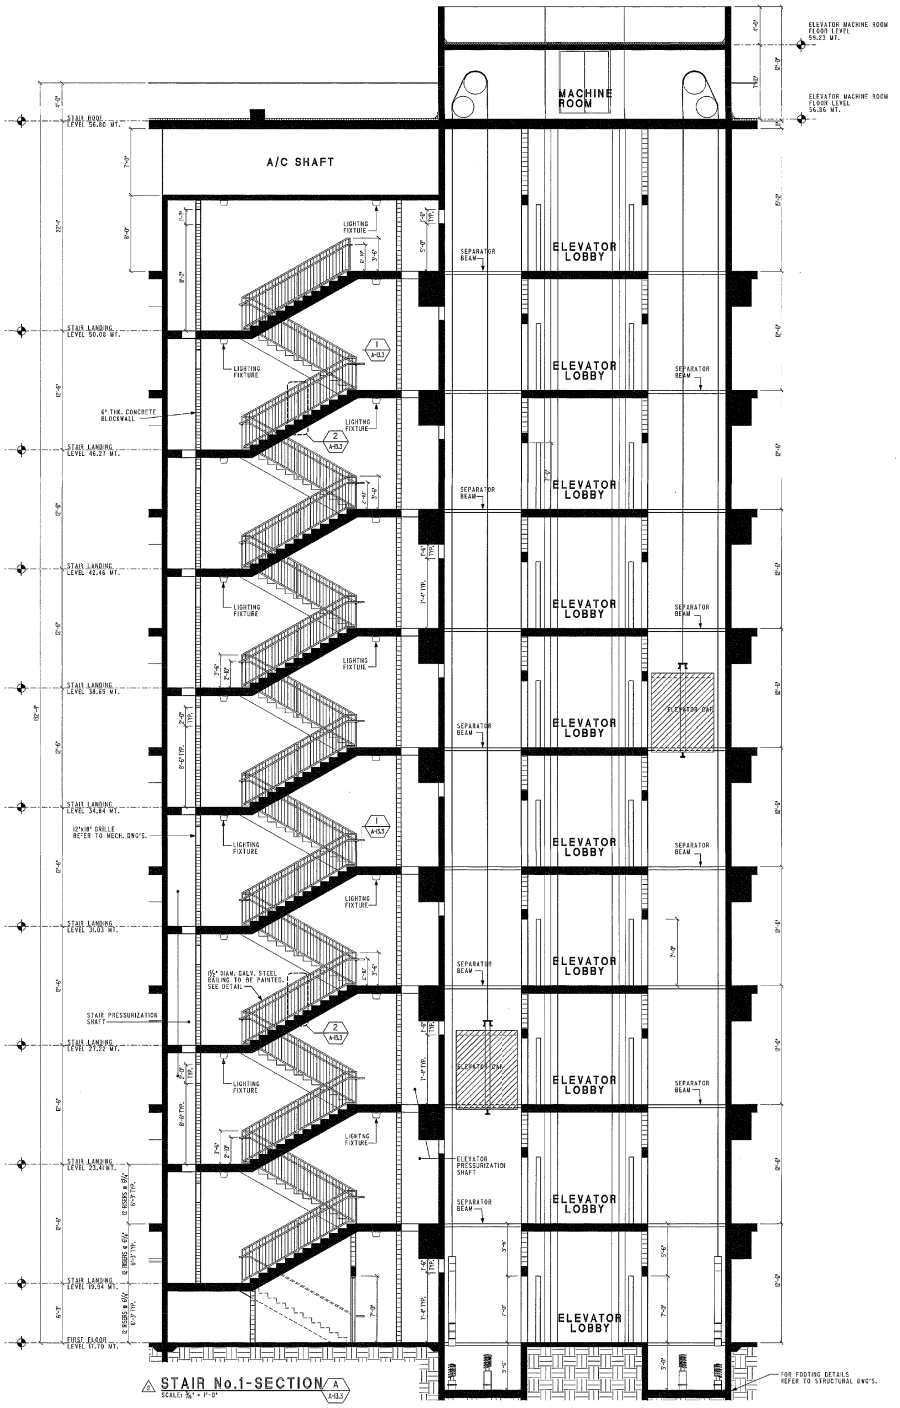

STAIR No.1-SECTION (A/A-13.3)

SCALE: 3/8" = 1'-0"

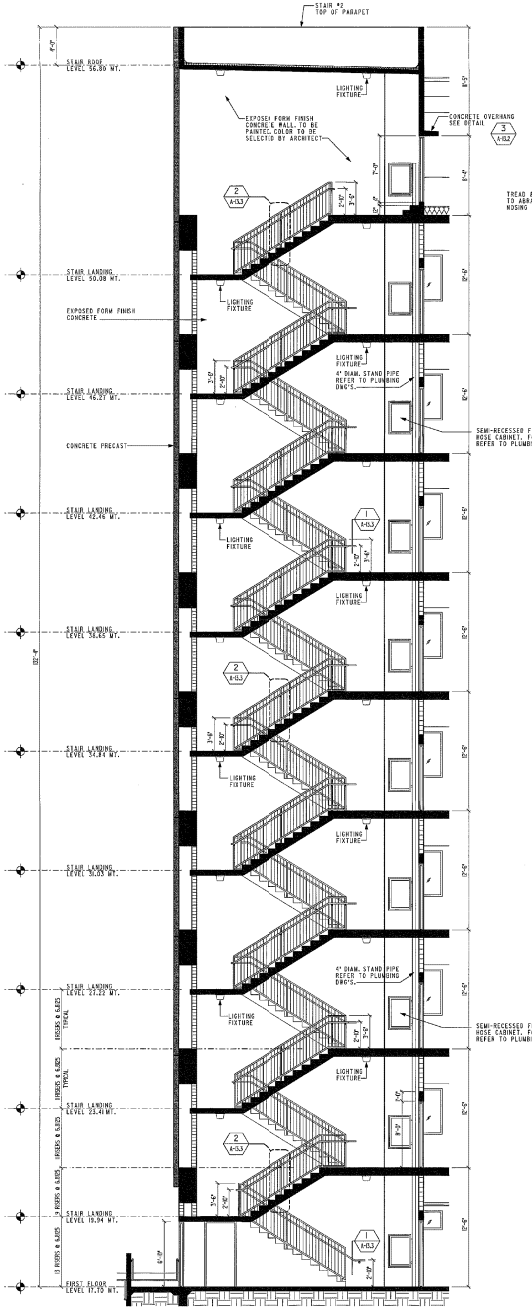

STAIR No.2-SECTION (B/A-13.3)

SCALE: 3/8" = 1'-0"

NOTE: STAIR No.2 SECTION SAME BUT REVERSE

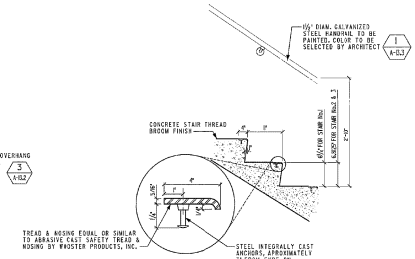

GALV. STEEL HANDRAIL & STEP DETAIL

SCALE : 3" = 1'-0"

CONTRACTOR SHALL SUBMITT SHOP DRAWINGS FOR ARCHITECT APPROVAL.

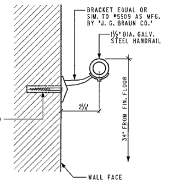

HANDRAIL DETAIL (1/A-13.3)

SCALE : 3" = 1'-0"

CONTRACTOR SHALL SUBMITT SHOP DRAWINGS FOR ARCHITECT APPROVAL.

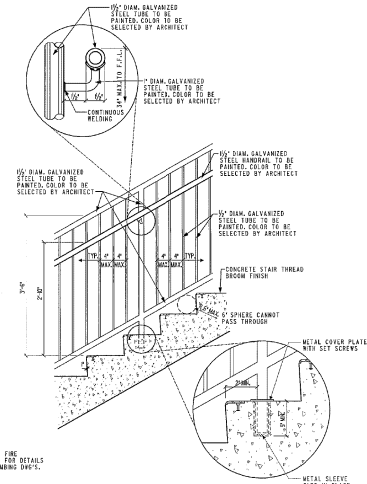

GALV. STEEL RAILING DETAIL (2/A-13.3)

SCALE : 3" = 1'-0"

CONTRACTOR SHALL SUBMITT SHOP DRAWINGS FOR ARCHITECT APPROVAL.

INTERPLAN PUERTO RICO
ARCHITECTS PLANNERS
Tel. (809) 753-0520 Fax. (809) 751-2485
P.O. BOX 363063 SAN JUAN
PUERTO RICO 00936-3063

CORPORACION DEL FONDO DEL SEGURO DEL ESTADO BUILDING

STATE ROAD #838
RIO PIEDRAS, PUERTO RICO

STAIRS BLOW UP & DETAILS
PLOT SCALE: 3/8"=1'-0"

Legend

- BLOW. CONC. WALL OR COL.
- PRECAST CONC. WALL
- CONC. BLOCK WALL
- BRK WALL
- GYPSUM BOARD WALL
- DOORS DESIGNATION
- WINDOWS DESIGNATION
- ROOM NUMBER
- SLOPE 1/2" IN 4'
- EQUIPMENT OR ACCESSORIES
- CHANGE IN FLOOR FINISH
- SECTION IDENTIFICATION
- DETAIL IDENTIFICATION
- WALL SECTIONS IDENTIFICATION
- PLAN IDENTIFICATION

IMPORTANT NOTE FOR CONTRACTOR:

CONTRACTOR SHALL VERIFY ALL DIMENSIONS AND SITE CONDITIONS BEFORE PROCEEDING WITH WORK. IF ANY DISCREPANCIES, ERRORS OR OMISSIONS SHOULD BE ENCOUNTERED ON PLANS, CONTRACTOR SHALL NOTIFY THE ARCHITECT IMMEDIATELY. NO WORK SHALL BE DONE BY SAID CONTRACTOR UNTIL SUCH TIME AS THE ARCHITECT IS NOT NOTIFIED PRIOR TO COMMENCING OF ANY WORK. THE CONTRACTOR SHALL BEAR FULL RESPONSIBILITY FOR ANY DISCREPANCIES, ERRORS AND/OR OMISSIONS.

ALL DESIGNS AND DRAWINGS HEREIN AND PRINTS ISSUED BY THE ARCHITECT ARE THE PROPERTY OF THE ARCHITECT AND SHALL NOT BE REUSED ON ANY OTHER LOCATION EXCEPT THE ONE FOR WHICH THEY WERE EXPRESSLY DESIGNED.

IF THESE DRAWINGS OR ANY PART THEREOF IS REPRODUCED WITHOUT THE AGREEMENT OF THE ARCHITECT, THE PERSON SO DOING WILL BE INDICTED TO THE MAXIMUM FOR HIS FULL COMPLETION.

CONTRACTOR SHALL NOT USE FOR CONSTRUCTION PURPOSES ANY DRAWINGS THAT WERE ANNEXED TO HIM PRIOR TO THE START OF CONSTRUCTION. ALL PLANS BEING USED BY CONTRACTOR SHOULD BEAR A STAMP WITH THE LABEL: "FOR CONSTRUCTION ONLY" SIGNED BY ARCHITECT.

PERMITS & ENDORSEMENT

AGENCIES	NUMBER	DATE
J.P.		
A.R.P.E.		
A.E.E.		
A.A.A.		
D.T.O.P.		

NO.	REVISION	BY	DATE
	NEW DIM. FOR PIT ELEV./ THICKNESS FOR CONC. WALL		
2	RAILING DETAILS	JM/JFL	7/27/99

Construction Drawing Revisions

Consultants

Site : M. QUILLICHINI
Structural : D. DEL MORO
Plumbing : J.PUIG
Mech. A/C : J.PUIG
Electrical : L. VIDAL

Project No. : 97003
Drawn By : A.RIVERA
Plot Date : 7/27/99
File Name : A-13.03.SSN

A-13.3

SCHEDULE OF FINISHES

ROOM NO.	ROOM NAME	FLOOR		WALLS				CEILING		REMARKS
		FLOOR	BASE	NO.1	NO.2	NO.3	NO.4	FINISH	HEIGHT	
					FIRST FLOOR					
100	MAIN LOBBY	14	23	34	34	34	34	42	...	..
101	ELEVATORS LOBBY	14	23	34	34	34	34	42	...	..
102	LOBBY	14	23	34	34	34	34	42	...	..
103	WOMEN'S RESTROOM	13	22	33	33	33	33	41	...	SEE FLOOR PATTERN IN SHEET A-14.01
104	STAIR NO.1	11	...	31	31	31	31	43	...	..
105	ELECTRICAL ROOM	11	...	37	37	37	37	47	...	..
106	SERVICE CHASE	11	...	32	37	32	32	47	...	..
107	OPEN PLAN OFFICE	12	21	31/36	31/36	31/36	31/36	...	...	..
108	SERVICE ROOM	11	...	38	32	32	32	47	...	..
109	STAIR NO. 2	11	...	31	31	31	31	43	...	..
110	MEN'S RESTROOM	13	22	33	33	33	33	41	...	SEE FLOOR PATTERN IN SHEET A-14.01
111	TELEPHONE ROOM	11	...	37	31	31/37	31/37	47	...	..
112	ELECTRICAL ROOM	11	...	37	37	37	37	47	...	..
113	SERVICE CHASE	11	...	32	38	32	32	47	...	..
114	JANITOR ROOM	11	...	32	32	32	32	46	...	..
115	OPEN PLAN OFFICE	12	21	31/36	31/36	31/36	31/36	...	...	..
116	STAIR NO. 3	11	...	31	31	31	31	43	...	..
117	SERVICE ROOM	11	...	38	32	32	32	47	...	..
118	STORAGE ROOM	11	...	31	37	37	31	47	...	..
119	SERVICE AREA	11	...	32	32	32	32	47	...	..
120	LOADING AREA	16	...	...	...	...	...	...	...	..
					SECOND FLOOR					
200	LIBRARY	12	21	...	31	...	31	...	...	..
201	ELEVATORS LOBBY	14	23	34	34	34	34	42	...	..
202	LOBBY	14	23	34	34	34	34	42	...	..
203	WOMEN'S RESTROOM	13	22	33	33	33	33	41	...	SEE FLOOR PATTERN IN SHEET A-14.01
204	STAIR NO. 1	11	...	31	31	31	31	43	...	..
205	ELECTRICAL ROOM	11	...	37	37	37	37	47	...	..
206	SERVICE CHASE	11	...	32	38	32	32	47	...	..
207	OPEN PLAN OFFICE	12	21	31/36	31/36	31/36	31/36	...	...	..
208	STAIR NO. 2	11	...	32	32	...	32	46	...	..
209	SERVICE ROOM	11	...	38	31	31	31	47	...	..
210	MEN'S RESTROOM	13	22	33	33	33	33	41	...	SEE FLOOR PATTERN IN SHEET A-14.01
211	TELEPHONE ROOM	11	...	37	31/37	31	31	47	...	..
212	ELECTRICAL ROOM	11	...	37	37	37	37	47	...	..
213	SERVICE CHASE	11	...	32	38	32	32	47	...	..
214	JANITOR ROOM	11	...	37	37	37	32	47	...	..
215	OPEN PLAN OFFICE	12	21	31/36	31/36	31/36	31/36	...	...	..
216	STAIR NO. 3	11	...	31	31	31	31	43	...	..
217	SERVICE ROOM	11	...	38	32	32	...	47	...	..
				31	31	31	31	43		
					THIRD FLOOR					
300	OPEN TERRACE	15	...	31	31	...	31	41	...	..
301	ELEVATORS LOBBY	14	23	34	34	34	34	42	...	..
302	LOBBY	14	23	34	34	34	34	42	...	..
303	WOMEN'S RESTROOM	13	22	33	33	33	33	41	...	SEE FLOOR PATTERN IN SHEET A-14.01
304	STAIR NO. 1	11	...	31	31	31	31	43	...	..
305	ELECTRICAL ROOM	11	...	37	37	37	37	47	...	..
306	SERVICE CHASE	11	...	32	38	32	37	47	...	..
307	OPEN PLAN OFFICE	12	21	31/36	31/36	31/36	31/36	...	...	..
308	STAIR NO. 2	11	...	32	32	...	32	46	...	..
309	SERVICE ROOM	11	...	38	31	31	31	47	...	..
310	MEN'S RESTROOM	13	22	33	33	33	33	41	...	SEE FLOOR PATTERN IN SHEET A-14.01
311	TELEPHONE ROOM	11	...	37	31/37	31	31	47	...	..
312	ELECTRICAL ROOM	11	...	37	37	37	37	47	...	..
313	SERVICE CHASE	11	...	32	38	32	32	47	...	..
314	JANITOR ROOM	11	...	38	38	38	32	47	...	..
315	OPEN PLAN OFFICE	12	21	31/36	31/36	31/36	31/36	...	...	..
316	STAIR NO. 3	11	...	31	31	31	31	43	...	..
317	SERVICE ROOM	11	...	38	32	32	...	47	...	..

SCHEDULE OF FINISHES

ROOM NO.	ROOM NAME	FLOOR		WALLS				CEILING		REMARKS
		FLOOR	BASE	NO.1	NO.2	NO.3	NO.4	FINISH	HEIGHT	
					FOURTH FLOOR					
400										
401	ELEVATORS LOBBY	14	23	34	34	34	34	42	...	..
402	LOBBY	14	23	34	34	34	34	42	...	..
403	WOMEN'S RESTROOM	13	22	33	33	33	33	41	...	SEE FLOOR PATTERN IN SHEET A-14.01
404	STAIR NO. 1	11	...	31	31	31	31	43	...	..
405	ELECTRICAL ROOM	11	...	37	37	37	37	47	...	..
406	SERVICE CHASE	11	...	32	38	32	32	47	...	..
407	OPEN PLAN OFFICE	12	21	31/36	31/36	31/36	31/36	...	...	..
408	STAIR NO. 2	11	...	32	32	...	32	46	...	..
409	SERVICE ROOM	11	...	38	32	32	32	47	...	..
410	MEN'S RESTROOM	13	22	33	33	33	33	41	...	SEE FLOOR PATTERN IN SHEET A-14.01
411	TELEPHONE ROOM	11	...	37	31/37	31	31	47	...	..
412	ELECTRICAL ROOM	11	...	37	37	37	37	47	...	..
413	SERVICE CHASE	11	...	32	38	32	32	47	...	..
414	JANITOR ROOM	11	...	38	38	38	32	47	...	..
415	OPEN PLAN OFFICE	12	21	31/36	31/36	31/36	31/36	...	...	..
416	STAIR NO. 3	11	...	31	31	31	31	43	...	..
417	SERVICE ROOM	11	...	38	32	32	32	47	...	..
					FIFTH FLOOR THRU NINTH FLOOR					
T01	ELEVATORS LOBBY	14	23	34	34	34	34	42	...	..
T02	OPEN SPACE	14	23	34	34	34	34	42	...	..
T03	WOMEN'S RESTROOM	13	22	33	33	33	33	41	...	SEE FLOOR PATTERN IN SHEET A-14.01
T04	STAIR NO. 1	11	...	31	31	31	31	43	...	..
T05	ELECTRICAL ROOM	11	...	37	37	37	37	47	...	..
T06	SERVICE CHASE	11	...	32	38	32	32	47	...	..
T07	OPEN PLAN OFFICE	12	21	31/36	31/36	31/36	31/36	...	...	..
T08	STAIR NO. 2	11	...	32	32	...	32	46	...	..
T09	SERVICE ROOM	11	...	38	31	31	31	47	...	..
T10	MEN'S RESTROOM	13	22	33	33	33	33	41	...	SEE FLOOR PATTERN IN SHEET A-14.01
T11	TELEPHONE ROOM	11	...	37	31/37	31	31	47	...	..
T12	ELECTRICAL ROOM	11	...	37	37	37	37	47	...	..
T13	SERVICE CHASE	11	...	32	38	32	32	47	...	..
T14	JANITOR ROOM	11	...	38	38	38	32	47	...	..
T15	OPEN PLAN OFFICE	12	21	31/36	31/36	31/36	31/36	...	...	..
T16	STAIR NO. 3	11	...	31	31	31	31	43	...	..
T17	SERVICE ROOM	11	...	38	32	32	32	47	...	..
					TENTH FLOOR					
R01	ELEVATORS LOBBY	11	...	31	31	31	31	43	...	..
R02	STORAGE	11	...	31	31	31	31	43	...	..
R03	MECHANICAL ROOM	11	...	37	37	37	37	---	...	..
R04	STAIR NO. 1	11	...	31	31	31	31	43	...	..
R05	ELECTRICAL ROOM	11	...	37	37	37	37	---	...	..
R06	MECHANICAL ROOM	11	...	---	---	---	---	---	...	..
R07	STAIR #2	11	...	31	31	31	31	43	...	..
R08	MECHANICAL ROOM	11	...	37	37	37	37	---	...	..
R09	TELEPHONE ROOM	11	...	37	31/37	31	31	47	...	..
R10	ELECTRICAL ROOM	11	...	37	37	37	37	47	...	..
R11	JANITOR ROOM	11	...	37	37	37	32	47	...	..
R12	MECHANICAL ROOM	11	...	---	---	---	---	---	...	..
R13	STAIR NO. 3	11	...	31	31	31	31		...	..
R14	SERVICE ROOM	11	...	37	31/37	37	37	47	...	..
R15										
R16										
R17										

LEGEND:

FLOOR:

11 STEEL TROWELED CONCRETE

12 12" × 12" ⅛" THK. VYNIL COMPOSITION TILE EQ. OR SIMILAR TO ARMSTRONG PREMIUM EXCELON VYNIL FLOOR TILE #52503 TROUBADOUR GRUGE MULTICOLOR

13 2" × 2" ⅛" THK. UNGLAZED CERAMIC MOSAIC TILES EQ. OR SIMILAR TO GLAZED PORCELAIN SATINGLO BY AMERICAN OLEAN DISTRIBUTED BY MAGINACION (787) 734-6565 *A02 PEPER WHITE & *A02 DARK ASPEN & A-05 LIGHT ASPEN

14 MARBLE TILES. THE CONTRACTOR SHALL SUBMITT SAMPLES FOR ARCHITECT APPROVAL.

15 6"×6"X¼" THK. ABRASIVE QUARY TILE EQ. OR SIMILAR TO AMERICAN OLEAN #M46 SHADOW GRAY

16 CONCRETE BROOM FINISH

17 EXPOSED CONCRETE LIMESTONE AGGREGATED W/CHRONIX ADMIXTURE C-25 SOMBRERO SAND BLASTED BUFF CURED W/COLOR CUREZ BY LISCOFELD DISTRIBUTED BY PJL NINE

BASE:

21 4" HIGH VYNIL COVE BASE EQ. OR SIMILAR TO ARUSTRONG #62 CADET BLUE

22 CERAMIC MOSAIC TRIM EQ. OR SIMILAR TO MT-6A UNGLAZED CERAMIC MOSAICS BY AMERICAN OLEAN DISTRIBUTED BY MAGINACION (787) 734-6565 *A02 DARK ASPEN

23 6" x 12" MARBLE BASE THE CONTRACTOR SHALL SAMPLES FOR ARCHITECT APPROVAL.

WALLS:

31 ½" THK. SMOOTH CEMENT PLASTER TO BE PAINTED. COLOR TO BE SELECTED BY ARCHITECT.

32 ½" THK. SMOOTH CEMENT PLASTER EPOXY PAINTED COLOR TO BE SELECTED BY ARCHITECT.

33 4½" x 4½" GLAZED CERAMIC TILE EQ. OR SIMILAR TO AMERICAN OLEAN BRIGHT GLAZE WALL CERAMIC TILE A25 ICE WHITE & *21 BRIGHT LIGHT ASPEN

34 MARBLE TILES. THE CONTRACTOR SHALL SUBMITT SAMPLES FOR ARCHITECT

35 ⅝" THK. GYPSUM BOARD WALL EQ. OR SIMILAR TO SHEETROCK BRAND. FIRECODE GYPSUM BOARD BY USG CO. EPOXY PAINTED COLOR TO BE SELECTED BY ARCHITECT

36 ⅝" THK. GYPSUM BOARD WALL EQ. OR SIMILAR TO SHEETROCK BRAND. FIRECODE GYPSUM BOARD BY USG CO. EPOXY PAINTED COLOR TO BE SELECTED BY ARCHITECT

37 EXPOSED FORM FINISH CONCRETE. TO BE PAINTED. COLOR TO BE SELECTED BY ARCHITECT.

38 EXPOSED FORM FINISH CONCRETE. TO BE PAINTED (EPOXY). COLOR TO BE SELECTED BY ARCHITECT.

CEILING:

41 2'X4'X5/8" THK. ACOUSTICAL HUNG CEILING EQ. OR SIMILAR TO CERAVAGUARD MOD.602 BY ARMSTRONG.

42 ⅝" THK. GYPSUM BOARD PANEL EQ. OR SIMILAR TO SHEETROCK BRAND GYPSUM PANEL, % FIRE CODE C BY USG CO. TO BE PAINTED COLOR TO BE SELECTED BY ARCHITECT.

43 ½" THK. SMOOTH CEMENT PLASTER TO BE PAINTED. COLOR TO BE SELECTED BY ARCHITECT.

44 2'X4'X5/8" ACOUSTICAL HUNG CEILING EQ. OR SIMILAR TO ARMSTRONG TUNDRA

45 LINEAR METAL CEILING EQ. OR SIMILAR TO PARALINE IUSG METAL CEILING BRUSH ALUMINUM.

46 ½" THK. SMOOTH CEMENT PLASTER EPOXY PAINTED. COLOR TO BE SELECTED BY ARCHITECT.

47 EXPOSED FORM FINISH CONCRETE. TO BE PAINTED. COLOR TO BE SELECTED BY ARCHITECT.

INTERPLAN
PUERTO RICO
ARCHITECTS PLANNERS
Tel (809) 753-5521 Fax (809) 751-1440
P.O. BOX 365953 SAN JUAN
PUERTO RICO 00936-5953

CORPORACION DEL FONDO DEL SEGURO DEL ESTADO BUILDING

STATE ROAD #836
RIO PIEDRAS, PUERTO RICO

LEGEND & SCHEDULES OF FINISHES
PLOT SCALE: 1/4" = 1'-0" (4/1)

Legend

	REINF. CONC. WALL OR COL.
	PRECAST CONC. WALL
	CONC. BLOCK WALL
	GLW WALL
	GYPSUM BOARD WALL
HANDLE	DOOR'S DESIGNATION
FRAME	WINDOWS DESIGNATION
HANDLE	ROOM NUMBER
	DUCTS 1/2" W/ 6"
NUMBER	EQUIPMENT OR ACCESSORIES
	CHANGE IN FLOOR FINISH
LETTER OR NUMBER / DWG NUMBER	SECTION IDENTIFICATION
NUMBER / DWG NUMBER	DETAIL IDENTIFICATION
NUMBER / DWG NUMBER	WALL SECTIONS IDENTIFICATION
LETTER OR NUMBER	AXIS IDENTIFICATION

LAYOUTWAY NOTE FOR CONTRACTOR

CONTRACTOR SHALL VERIFY ALL DIMENSIONS AND SITE CONDITIONS BEFORE PROCEEDING WITH WORK. IF ANY DISCREPANCIES, ERRORS OR OMISSIONS SHOULD BE ENCOUNTERED ON PLANS, CONTRACTOR SHALL NOTIFY ARCHITECT BEFORE ANY PART OF THE WORK IS STARTED SO THAT PROPER CORRECTIONS ARE MADE. IF ARCHITECT IS NOT NOTIFIED PRIOR TO COMMENCING OF THE WORK, THE CONTRACTOR SHALL BEAR FULL RESPONSIBILITY FOR ANY DISCREPANCIES, ERRORS AND/OR OMISSIONS.

ALL DESIGNS AND DRAWINGS KITCHEN AND PRINTS ISSUED BY THE ARCHITECT ARE THE PROPERTY OF THE ARCHITECT AND SHALL NOT BE REUSED ON ANY OTHER LOCATION EXCEPT THE ONE FOR WHICH THEY WERE EXPRESSLY DESIGNED.

IF THESE DRAWINGS OR ANY PART THEREOF IS REPRODUCED WITHOUT THE CONSENT OF THE ARCHITECT, THE PERSON SO DOING WILL BE NOTIFIED TO THE ARCHITECT FOR ITS FULL CONSIDERATION.

CONTRACTOR SHALL NOT USE FOR CONSTRUCTION PURPOSES ANY DRAWINGS THAT WERE ANNEXED AS FYA PRIOR TO THE START OF CONSTRUCTION. ALL PLANS BEING USED BY CONTRACTOR SHOULD BEAR A STAMP WITH THE LABEL: "FOR CONSTRUCTION ONLY" SIGNED BY ARCHITECT.

PERMITS & ENDORSEMENT

AGENCIES	NUMBER	DATE
J.P.		
A.R.P.E.		
A.E.E.		
A.A.A.		
D.T.O.P.		

NO.	REVISION	BY	DATE
1	GENERAL REVISION	JIM/JFL	2/4/99

Construction Drawing Revisions

Consultants
Site : M. QUILLICHINI
Structural : D. DEL NERO
Plumbing : J.PUIG
Mech. A/C : J.PUIG
Electrical : L. VIDAL

Project No. : 97003
Drawn By : P.JALIREANO
Plot Date : 2/04/99
File Name : a14_00.dgn

A-14.0

V:\Interplan\dgn\a14_00.dgn Feb. 04, 1999 15:52:41

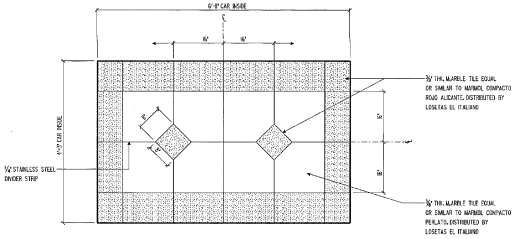

TYPICAL ELEVATOR CAR FLOOR PATTERN

SCALE: ½" = 1'-0"

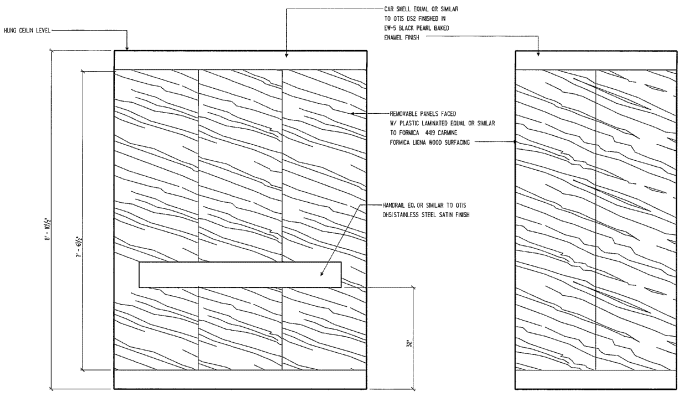

REAR ELEVATION

TYP. SIDE ELEVATION

TYPICAL ELEVATOR CAR INTERIOR ELEVATIONS

SCALE: ½" = 1'-0"

NOTE:
FRONT ELEVATION CENTER OPENING ARRANGEMENT
EQUAL TO OTIS OPTION STAINLESS STEEL SATIN FINISH.
CEILING EQUAL TO OTIS DC25V CAR TO- WHITE ENAMEL FACED
WITH PLASTIC LAMINATED EQ OR SIMILAR TO FORMICA DECORATAL COLLECTION
*2063 SMALL RIVET AND RECANDESCENT DOWNLIGHTS (LOW VOLTAGE)

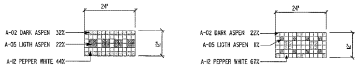

2' x 2' BORDERS AND OVERALL PATTERNS

ALL PATTERNS MASTERS SET 12" x 24" SHEETS

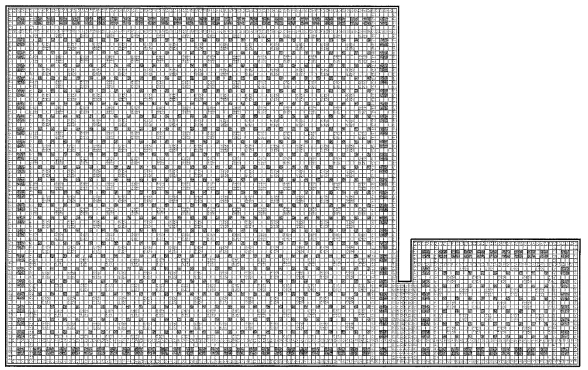

TYPICAL RESTROOMS FLOOR PATTERN

SCALE: ½" = 1'-0"

INTERPLAN
PUERTO RICO
ARCHITECTS PLANNERS
Tel (809) 783-1630 Fax (809) 751-1405
P.O. BOX 363063 SAN JUAN
PUERTO RICO 00936-3063

CORPORACION DEL FONDO DEL SEGURO DEL ESTADO BUILDING

STATE ROAD #838
RIO PIEDRAS, PUERTO RICO

MAIN BLDG- ELEVATORS DETAILS & BATHROOM FLOOR PATTERN

PLOT SCALE: ¼" = 1'-0"

Legend

- REINF. CONC. WALL OR COL.
- PRECAST CONC. WALL
- CONC. BLOCK WALL
- LUM WALL
- GYPSUM BOARD WALL
- DOORS DESIGNATION
- WINDOWS DESIGNATION
- ROOM NUMBER
- SLOPE 1/2" IN 1'
- ELEVATOR OR ACCESSORIES
- CHANGE IN FLOOR FINISH
- LETTER OR NUMBER (NO NUMBER) — SECTION IDENTIFICATION
- NUMBER (NO NUMBER) — DETAIL IDENTIFICATION
- NUMBER (NO NUMBER) — WALL SECTIONS IDENTIFICATION
- LETTER OR NUMBER — AXIS IDENTIFICATION

IMPORTANT NOTE FOR CONTRACTOR

CONTRACTOR SHALL VERIFY ALL DIMENSIONS AND SITE CONDITIONS BEFORE PROCEEDING WITH WORK. IF ANY DISCREPANCIES, ERRORS OR OMISSIONS SHOULD BE ENCOUNTERED ON PLANS, CONTRACTOR SHALL NOTIFY ARCHITECT BEFORE ANY PART OF THE WORK IS STARTED SO THAT PROPER CORRECTIONS ARE MADE. IF ARCHITECT IS NOT INFORMED PRIOR TO COMMENCING OF THE WORK, THE CONTRACTOR SHALL BEAR FULL RESPONSIBILITY FOR ANY DISCREPANCIES, ERRORS AND/OR OMISSIONS.

ALL DESIGNS AND DRAWINGS HEREIN AND PRINTS ISSUED BY THE ARCHITECT ARE BUT PROPERTY OF THE ARCHITECT AND SHALL NOT BE RELIEVED ON ANY OTHER LOCATION EXCEPT THE ONE FOR WHICH THEY WERE EXPRESSLY DESIGNED.

IF THESE DRAWINGS OR ANY PART THEREOF IS REPRODUCED WITHOUT THE CONSENT OF THE ARCHITECT, THE PERSON SO DOING WILL BE NOTIFIED TO THE ARCHITECT FOR HIS FULL CONVICTION.

CONTRACTOR SHALL NOT USE FOR CONSTRUCTION PURPOSES ANY DRAWINGS THAT WERE ADVANCED TO HIM PRIOR TO THE START OF CONSTRUCTION. ALL PLANS BEING USED BY CONTRACTOR SHOULD BEAR A STAMP WITH THE LABEL: "FOR CONSTRUCTION ONLY" SIGNED BY ARCHITECT.

PERMITS & ENDORSEMENT

AGENCIES	NUMBER	DATE
J.P.		
A.R.P.E.		
A.E.E.		
A.A.A.		
D.T.O.P.		

NO.	REVISION	BY	DATE
1			

Construction Drawing Revisions

Consultants

Site : M. QUILLICHINI
Structural : D. DEL HIERO
Plumbing : J.PUIG
Mech. A/C : J.PUIG
Electrical : L. VIDAL

Project No. : 97003
Drawn By : P.L.
Plot Date : 12/09/98
File Name : A-14.1LDGN

A-14.1

I:\vectacion\projects\c\ramyvlogia Dec. 08, 1998 13:12:25